

0 2 4 6 8 10

PHYSICAL SCALE IN METERS @ 1:100


NOTES:
This drawing has been produced solely for PLANNING/DESIGN.
Do not Scale from this Drawing except for planning purposes.
Any drainage runs shown are presumed and to be checked on site before commencement of works.
This drawing is the copyright of MF Designs Ltd.

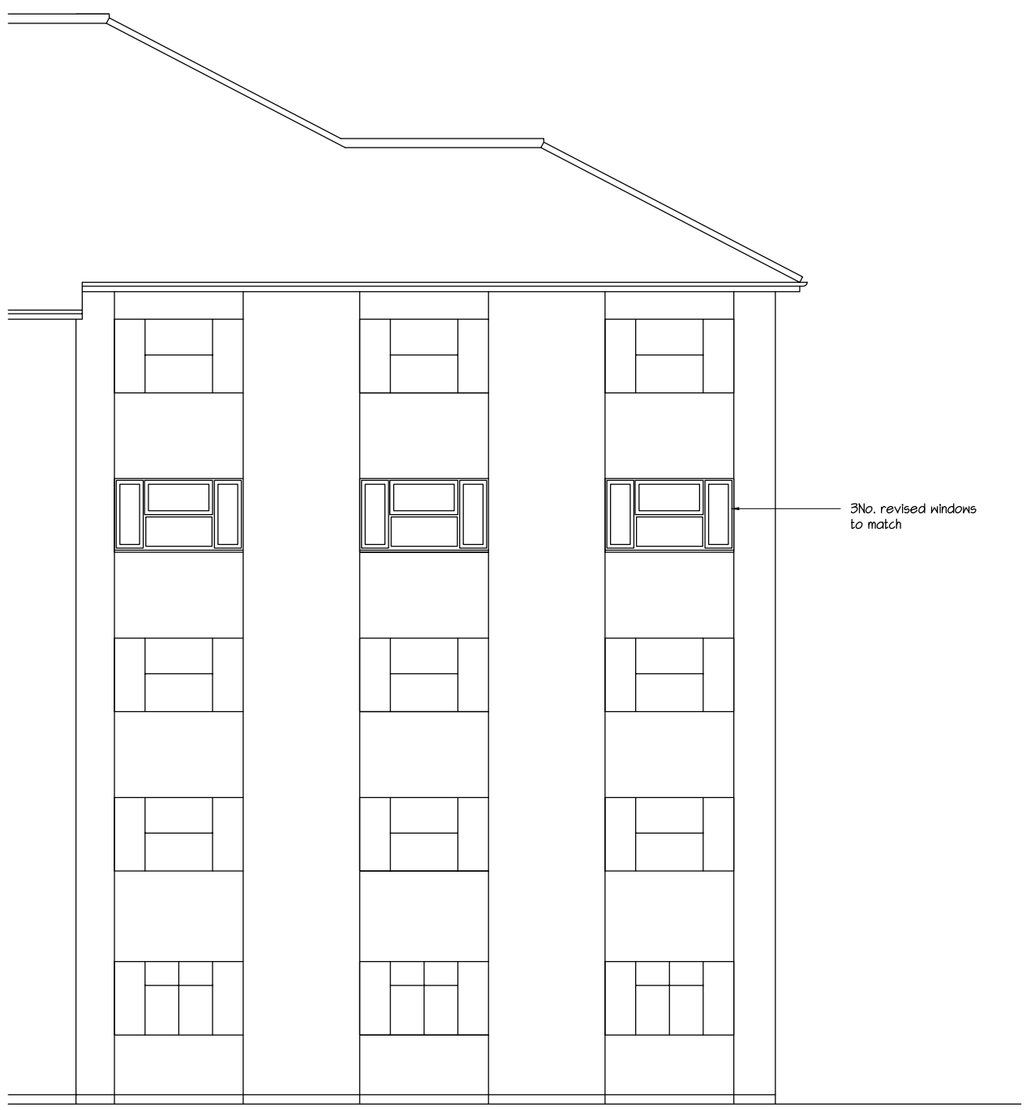


Proposed East (rear)

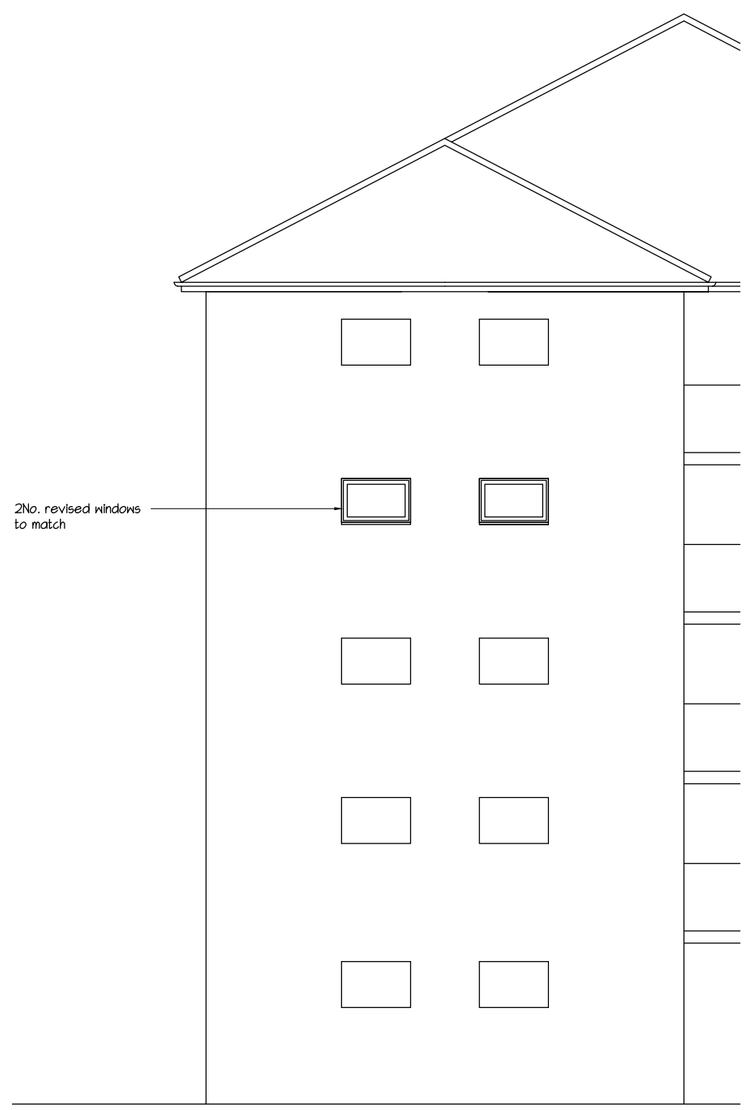

Proposed North

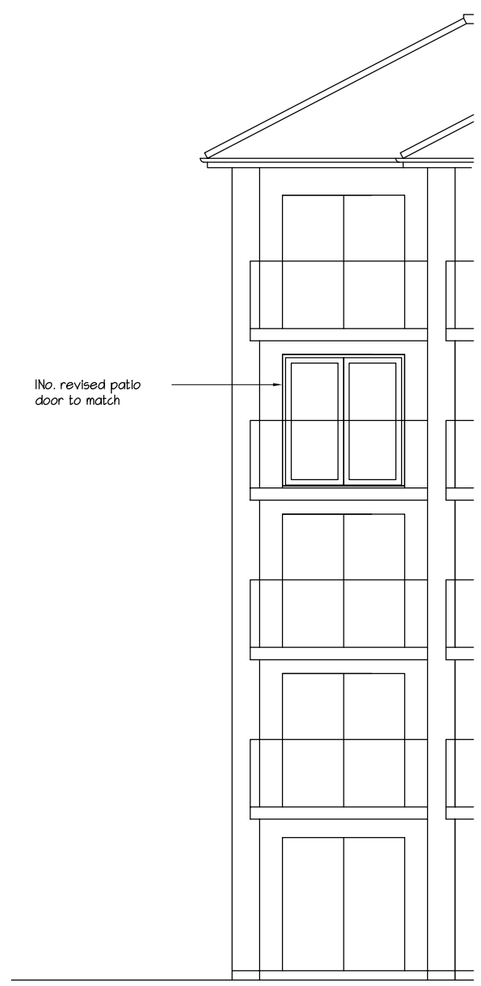

Proposed West (front)

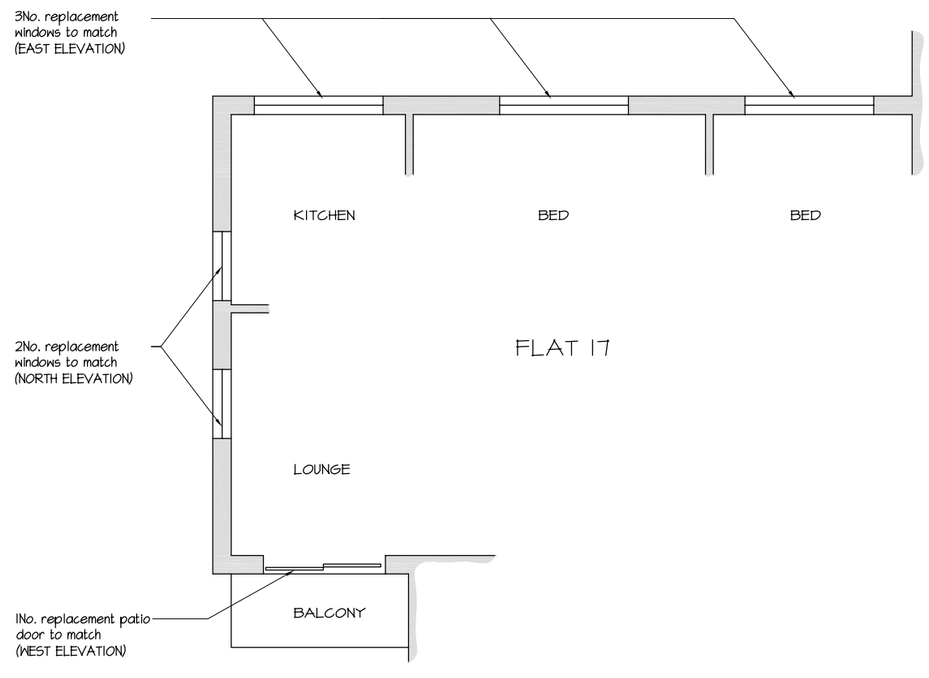

Floor Plan - 3rd floor

NORTH

REVISED FENESTRATION - 17 Carmargue Court. 24 Downview Road. Worthing.

mf designs ltd
Chartered Architects

36 Grove Road • Havant • Hampshire • PO9 1AR t/f 02392 470967
Director: Martin Farrer RIBA • Co Registration No.4507379 e admin@mfdesigns.org.uk

Date: Oct 2023 Job No: 3326
Scale: 1:100 @ A2 Drg No: P_01