0 25 50 75 100

PHYSICAL SCALE IN METERS @ 1:1250




Produced on 20 October 2023 from the Ordnance Survey National Geographic Database and incorporating surveyed revision available at this date.
This map shows the area bounded by 513381 102943,513523 102943,513523 103085,513381 103085,513381 102943
Crown copyright and database rights 2023 OS 100054135. Supplied by copia ltd trading as UKPlanningMaps.com a licensed Ordnance Survey partner (OS 100054135).
Data licence expires 20 October 2024. Unique plan reference: v2e//1016259/1370745

Location

0 10 20 30 40 50

PHYSICAL SCALE IN METERS @ 1:500

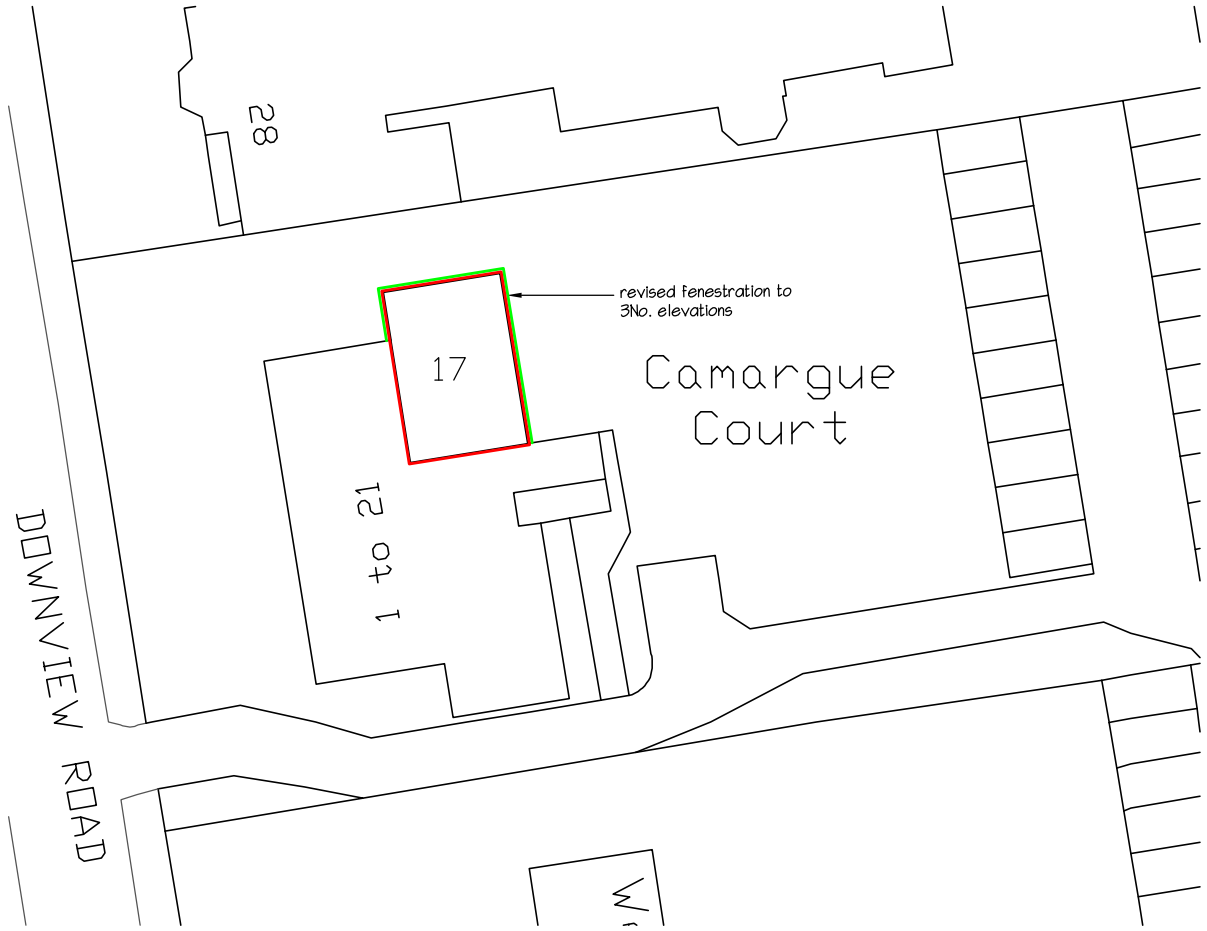

Block

NOTES:
This drawing has been produced solely for PLANNING/DESIGN.
Do not Scale from this Drawing except for planning purposes.
Any drainage runs shown are presumed and to be checked on site before commencement of works.
This drawing is the copyright of MF Designs Ltd.

B:24/10/2023 - Street names
A:23/10/2023 - Revised flat numbers

NORTH

mf designs ltd
Chartered Architects

36 Grove Road • Havant • Hampshire • PO9 1AR t/f 02392 470967
Director: Martin Farrer RIBA • Co Registration No.4507379 e admin@mfdesigns.org.uk

Date: Oct 2023 Job No: 3326
Scale: 1:1250/500 @ A3 Drg No: P_02 B

REVISED FENESTRATION - 17 Carmargue Court. 24 Downview Road. Worthing.