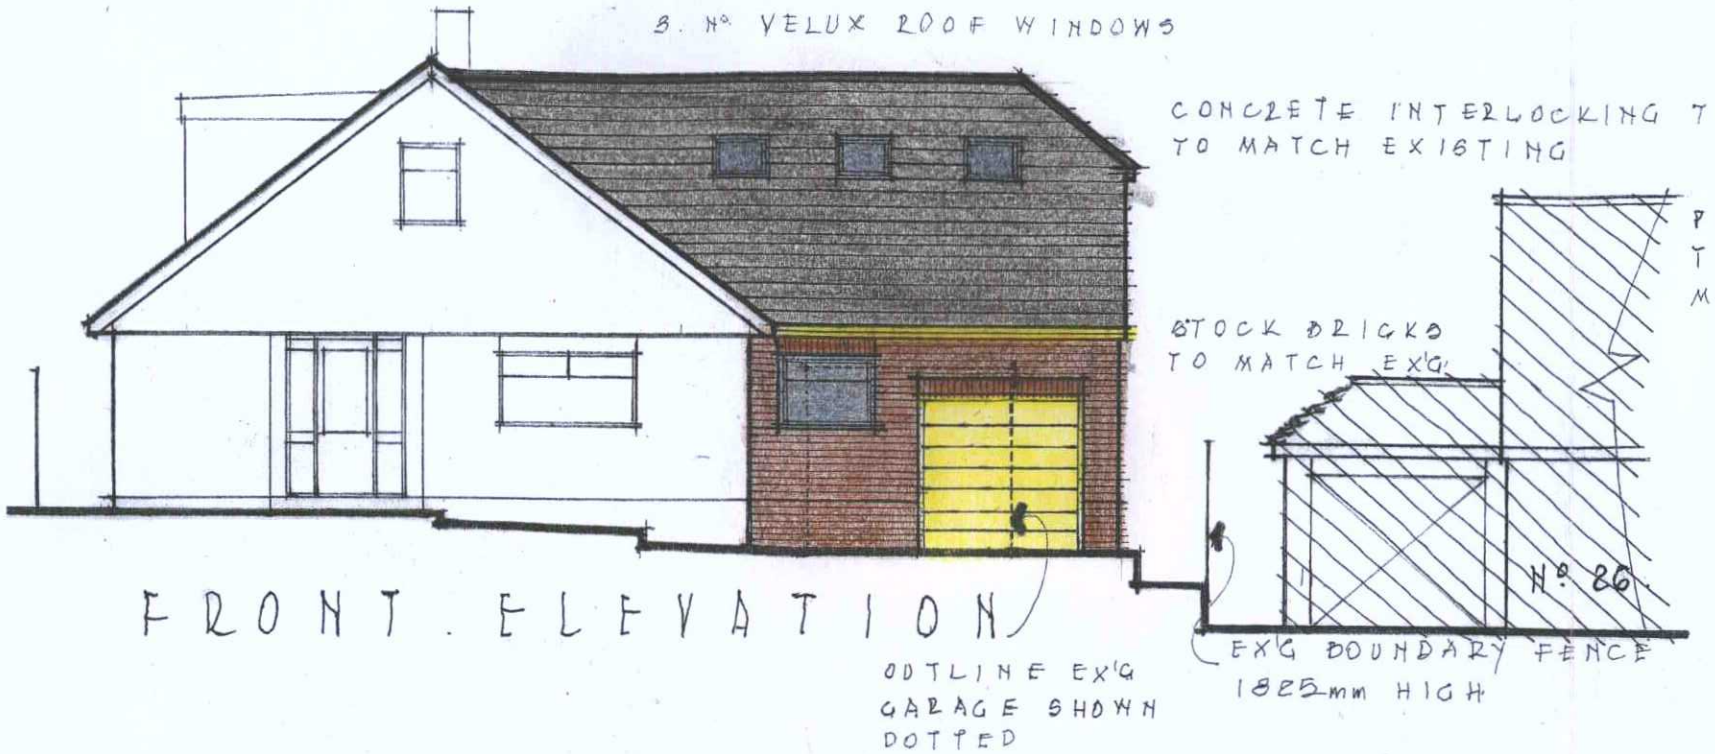

FRONT ELEVATION

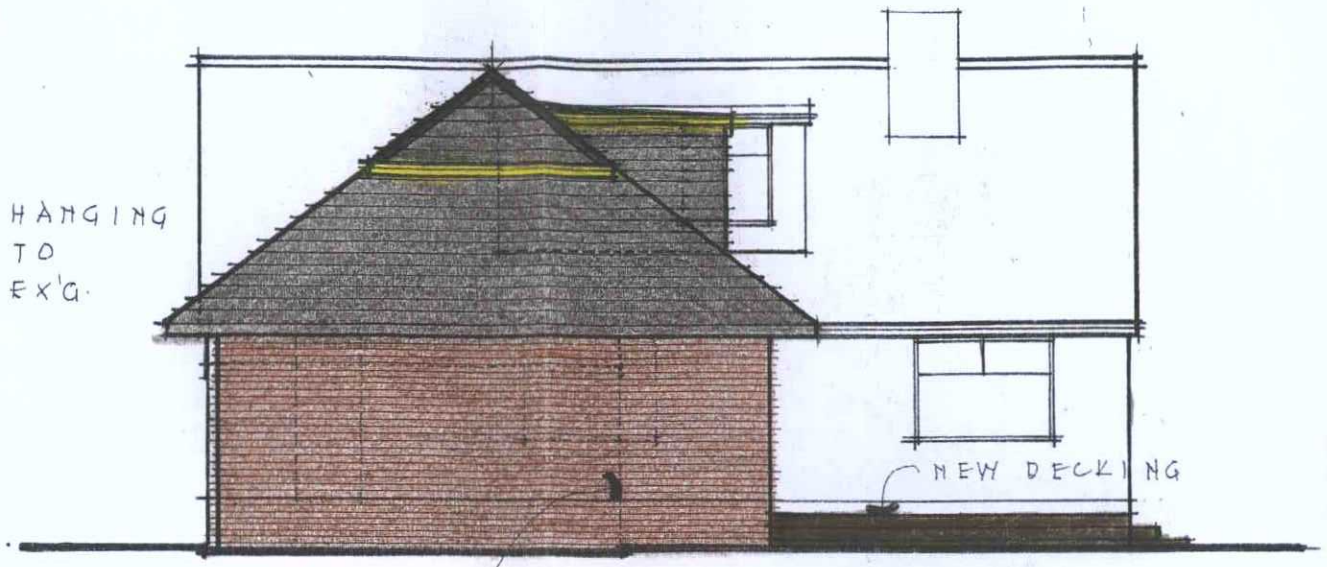

SIDE ELEVATION.

OUTLINE EX'G GARAGE SHOWN DOTTED



REAR ELEVATION.

Mr & Mrs. P. Lankshear
28 Norbury Drive,
North Lancing
West Sussex. BN15 0QQ.

Extension To South Side Of Property.

DRG • 14/06 SHEET 1 OF 4

SCALE • 1/100m

DATE • FEB 2014.

GORDON F DIXON.
19 DERWENT DRIVE,
GORING-BY-SEA
WORTHING.
WEST SUSSEX.
BN12 6LA.

[redacted]

ADUR & WORTHING
PLANNING SERVICES
PLAN AWDM/0272/14
DATE VALID 6 Mar 2014

Proposed Elevations.

SP