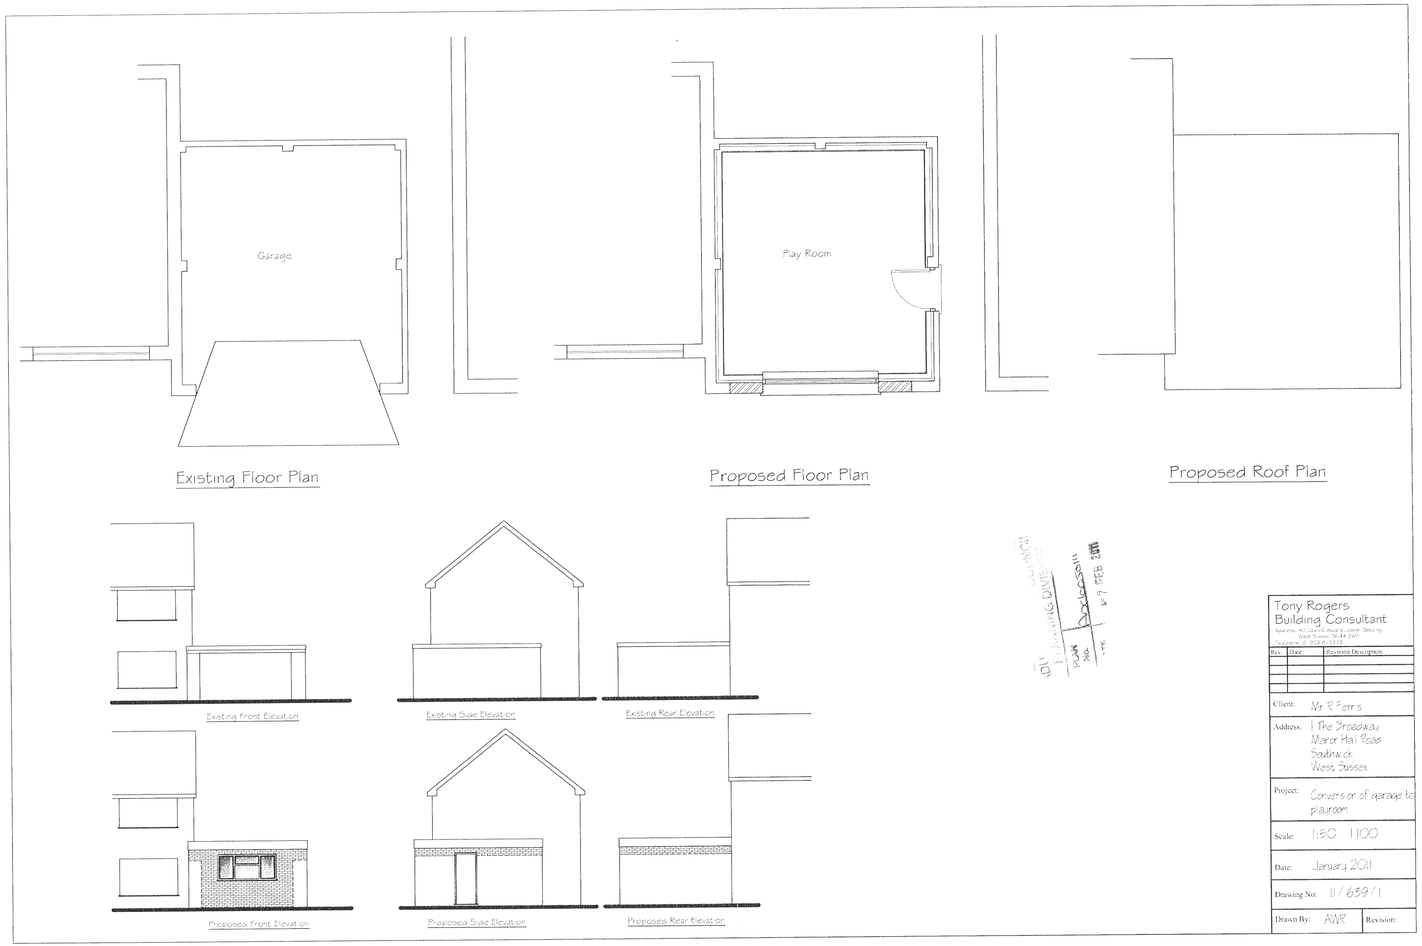
Garage
Play Room
Existing Floor Plan
Proposed Floor Plan
Proposed Roof Plan
Existing Front Elevation
Existing Side Elevation
Existing Rear Elevation
Proposed Front Elevation
Proposed Side Elevation
Proposed Rear Elevation
PLANNING DIVISION
PLAN No.
Application
FEB 2011
Tony Rogers
Building Consultant
Address: 40 Grand Crescent, Upper Beeding
West Sussex, BN44 3AP
Telephone: 01903 813815
Rev.
Date:
Revision Description:
Client: Mr R Ferris
Address: 1 The Broadway
Manor Hall Road
Southwick
West Sussex
Project: Conversion of garage to playroom
Scale: 1:50 1:100
Date: January 2011
Drawing No: 11/639/1
Drawn By: AWR
Revision: