

REAR [WEST] ELEVATION

clay tiles to match exstg.

decorated render

upvc doors & windows

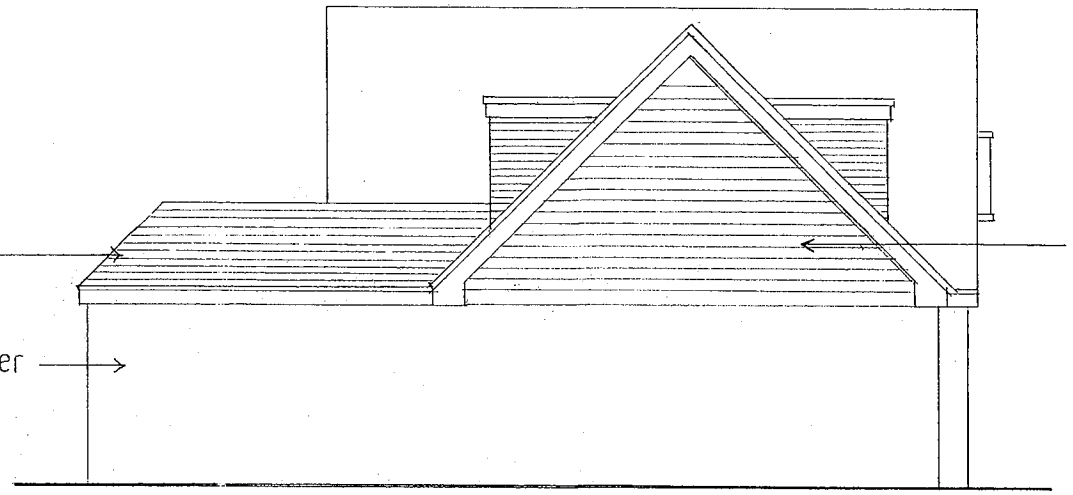

SIDE [SOUTH] ELEVATION

u.p.v.c. weatherboarding

COUNCIL
PLANNING DIVISION
PLAN No. AWD002714
DATE RECEIVED 31 JAN 2011



FRONT [EAST] ELEVATION

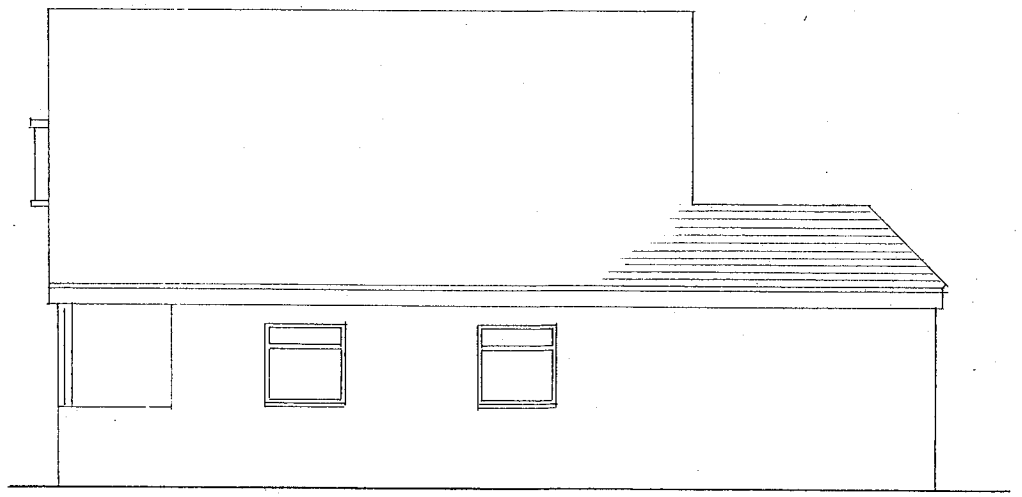

SIDE [NORTH] ELEVATION

1 2 3 4 5 6 7 8 9 10 SCALE BAR @ A3

DWG. No. 4

19 SHINGLE ROAD SHOREHAM-BY-SEA

PROPOSED ALTERATIONS – ELEVATIONS

DRAWN BY
ALAN R. WOOD
75 WESTBOURNE STREET
HOVE
TEL: 01273 770602

SCALE: 1:100

DATED: JAN 2011