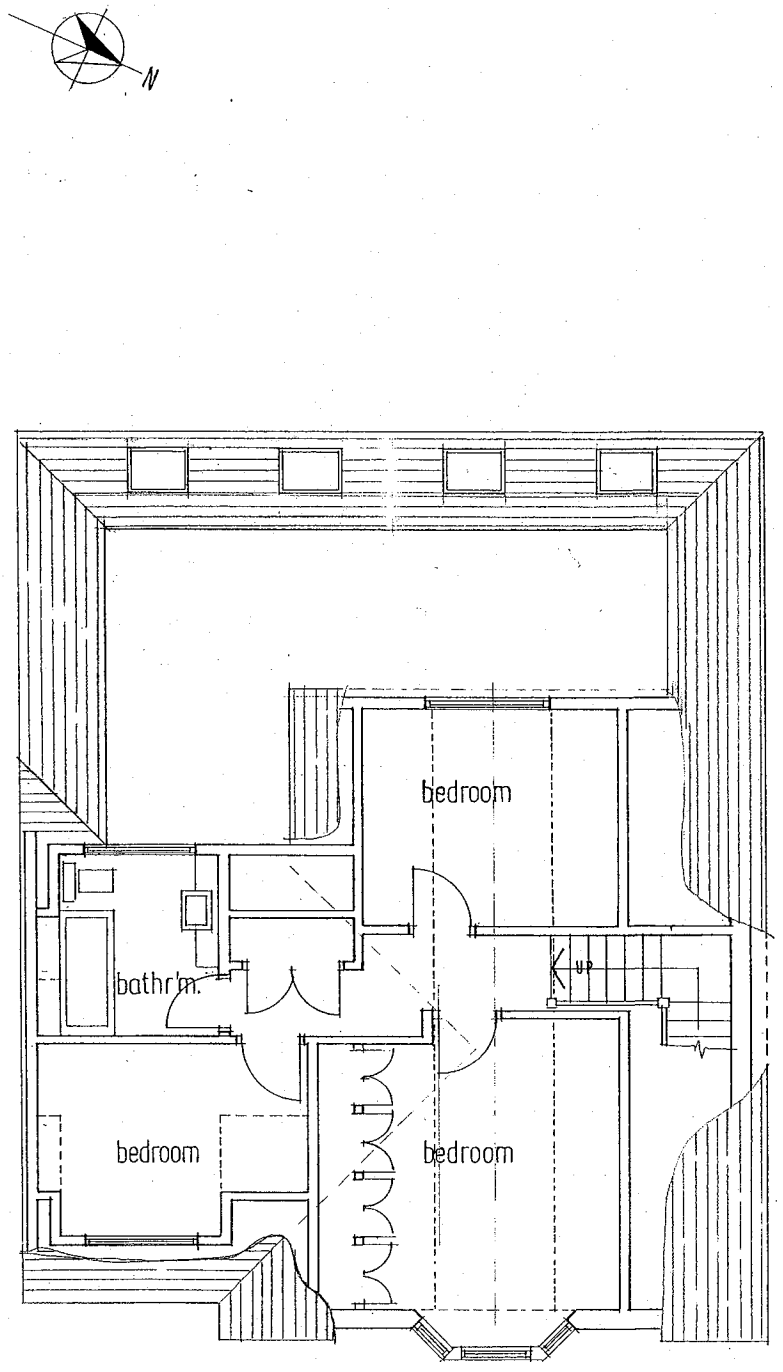

FIRST FLOOR PLAN

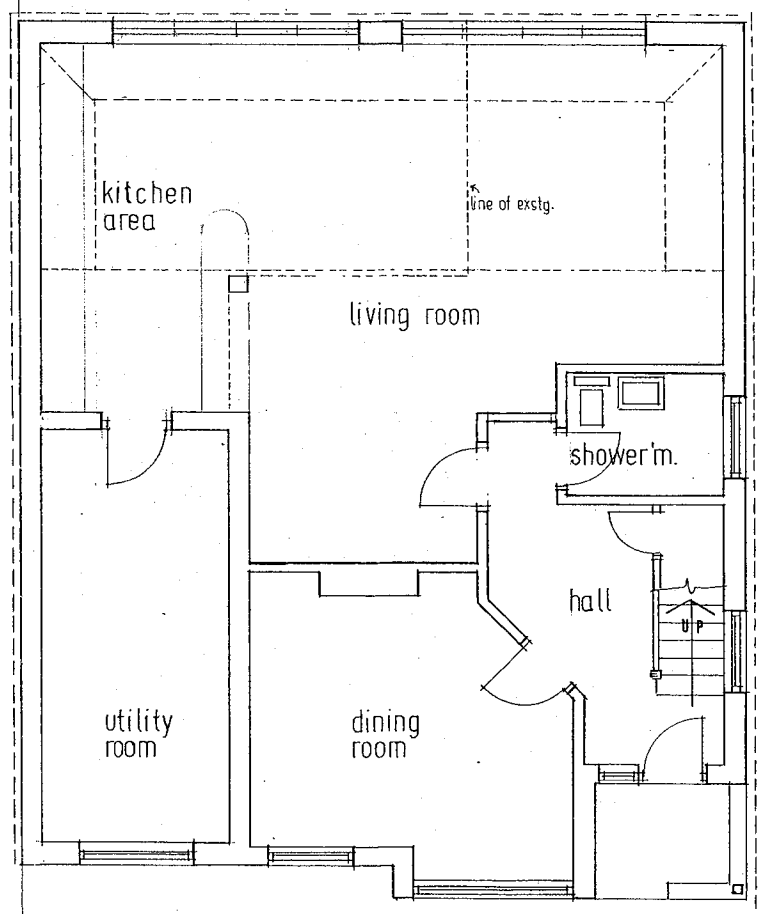

GROUND FLOOR PLAN

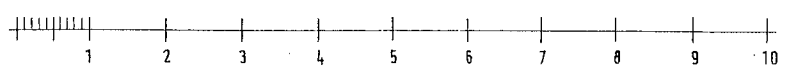

SCALE BAR @ A3

COUNCIL
PLANNING DIVISION
PLAN NO. A06627/11
3 JAN 2011

DWG: No.3.

19 SHINGLE ROAD SHOREHAM-BY-SEA

PROPOSED ALTERATIONS – FLOOR PLANS

DRAWN BY:
ALAN R. WOOD
75 WESTBOURNE STREET
HOVE
TEL: 01273 770602

SCALE: 1:100

DATED: JAN 2011