N

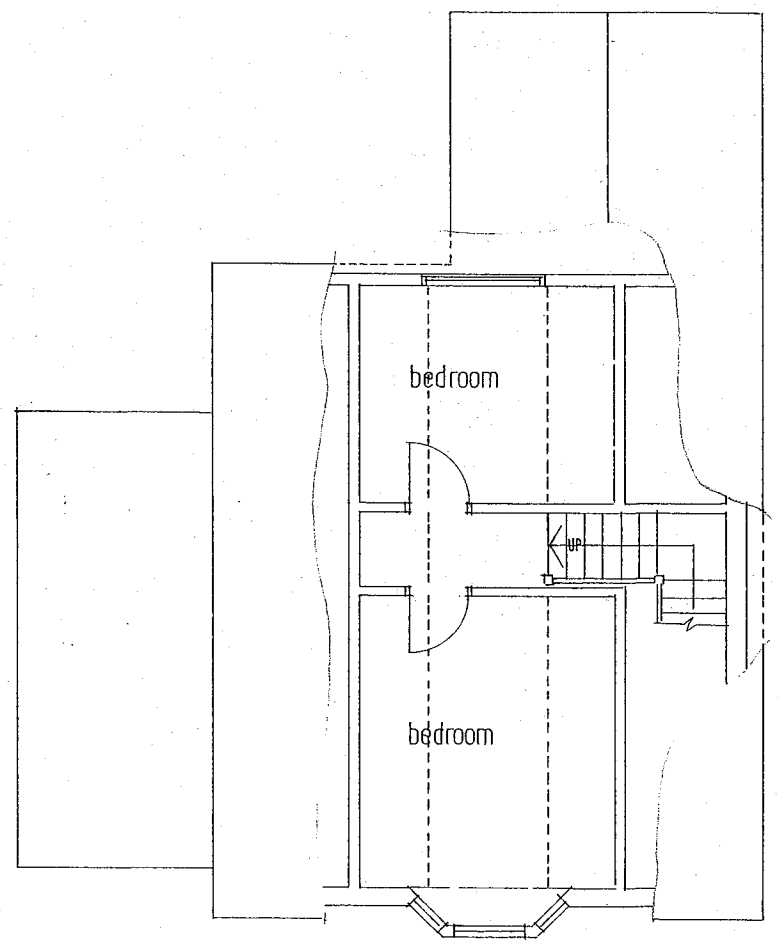

FIRST FLOOR PLAN

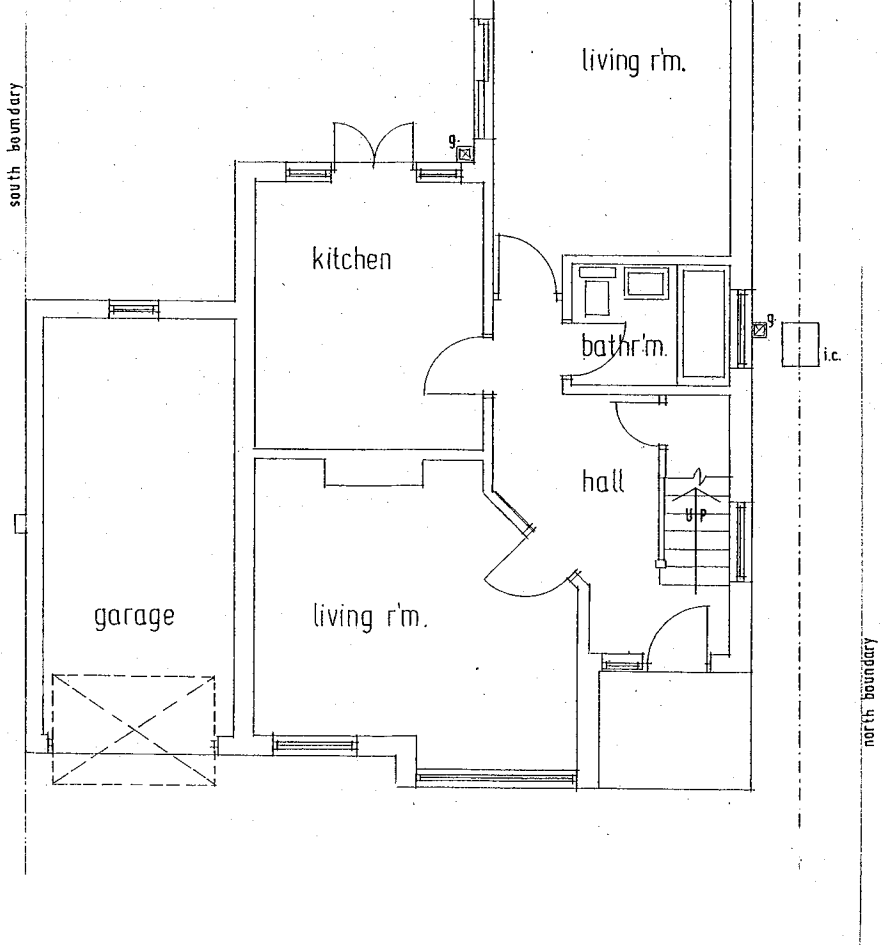

GROUND FLOOR PLAN

1 2 3 4 5 6 7 8 9 10 SCALE BAR @ A3

COUNCIL
PLANNING DIVISION
JAN
No. Ad0027/14
DATE RECEIVED 31 JAN 2011

DWG. No.1.

19 SHINGLE ROAD SHOREHAM-BY-SEA

SURVEY OF EXISTING — FLOOR PLANS

DRAWN BY:
ALAN R. WOOD
75 WESTBOURNE STREET
HOVE
TEL:01273 770602

SCALE: 1:100

DATED: DEC. 2010