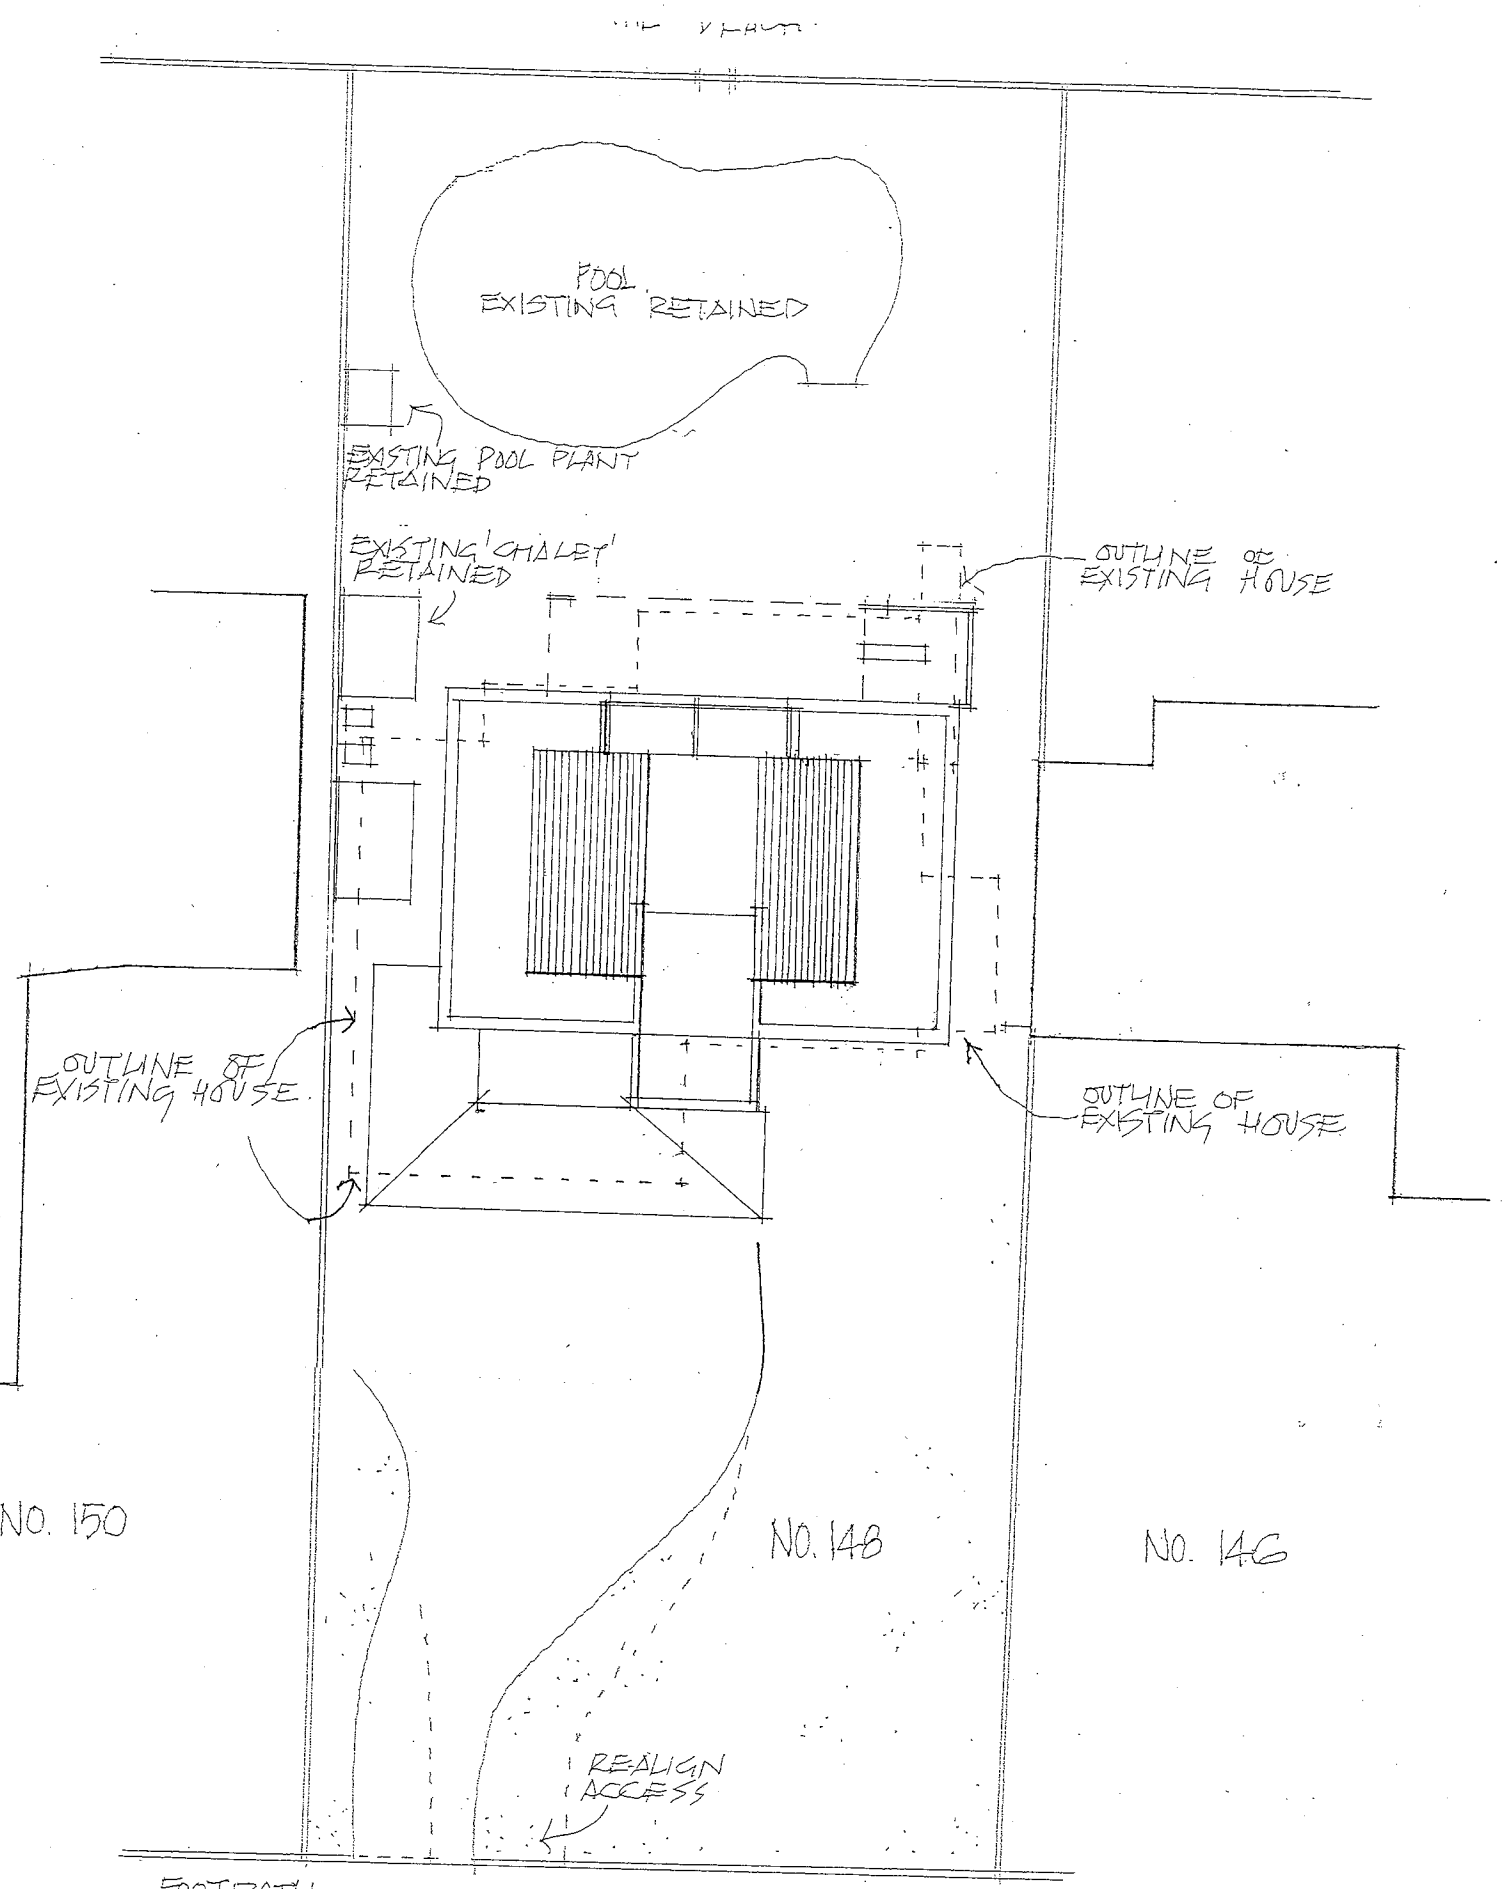

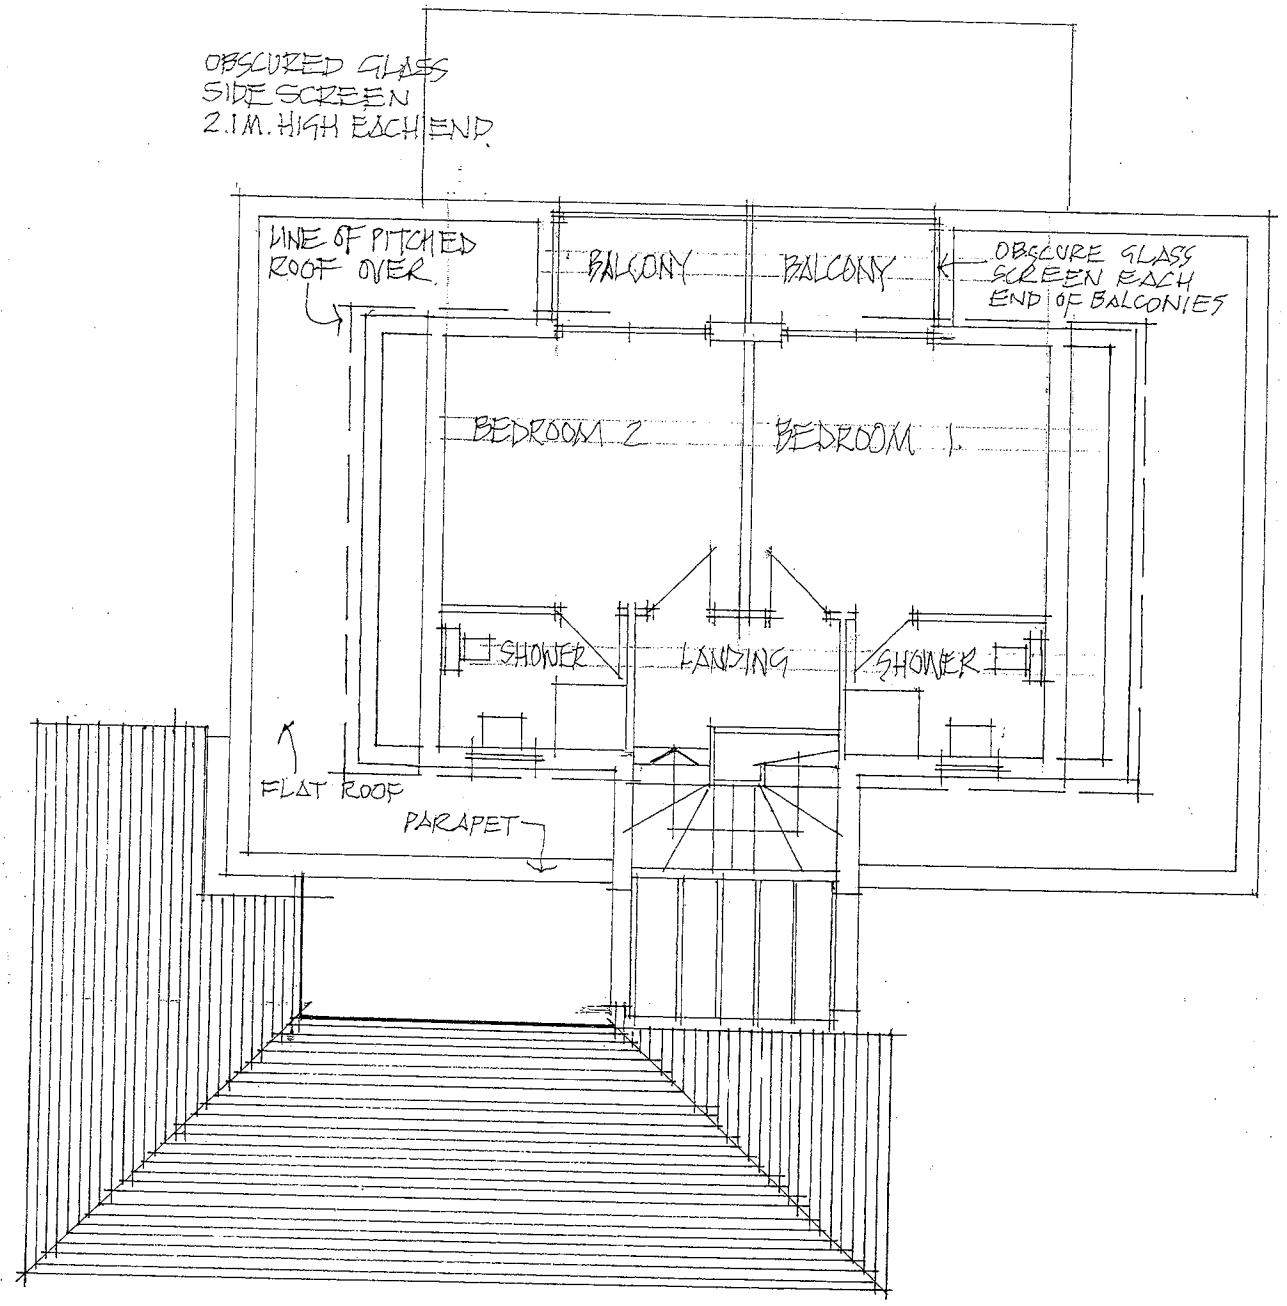

SECOND FLOOR PLAN

REV'F' 06.10.10 / FLAT ROOF AT 1ST. FLOOR AT T.P.O REQUEST.
REV'E' / 29.09.10 / FOR T.P. RESUBMISSION

PROPOSED REPLACEMENT DETACHED HOUSE
148, OLD FORT ROAD, SHOREHAM-BY-SEA, SUSSEX.

GRAHAM NICOLLS. BUILDING DESIGN+TECHNOLOGY. TEL. 07990.522709

SCALE / 1:100+1:200
DATE / 19.05.2010
DWG.NO/020310/TP.02'G'