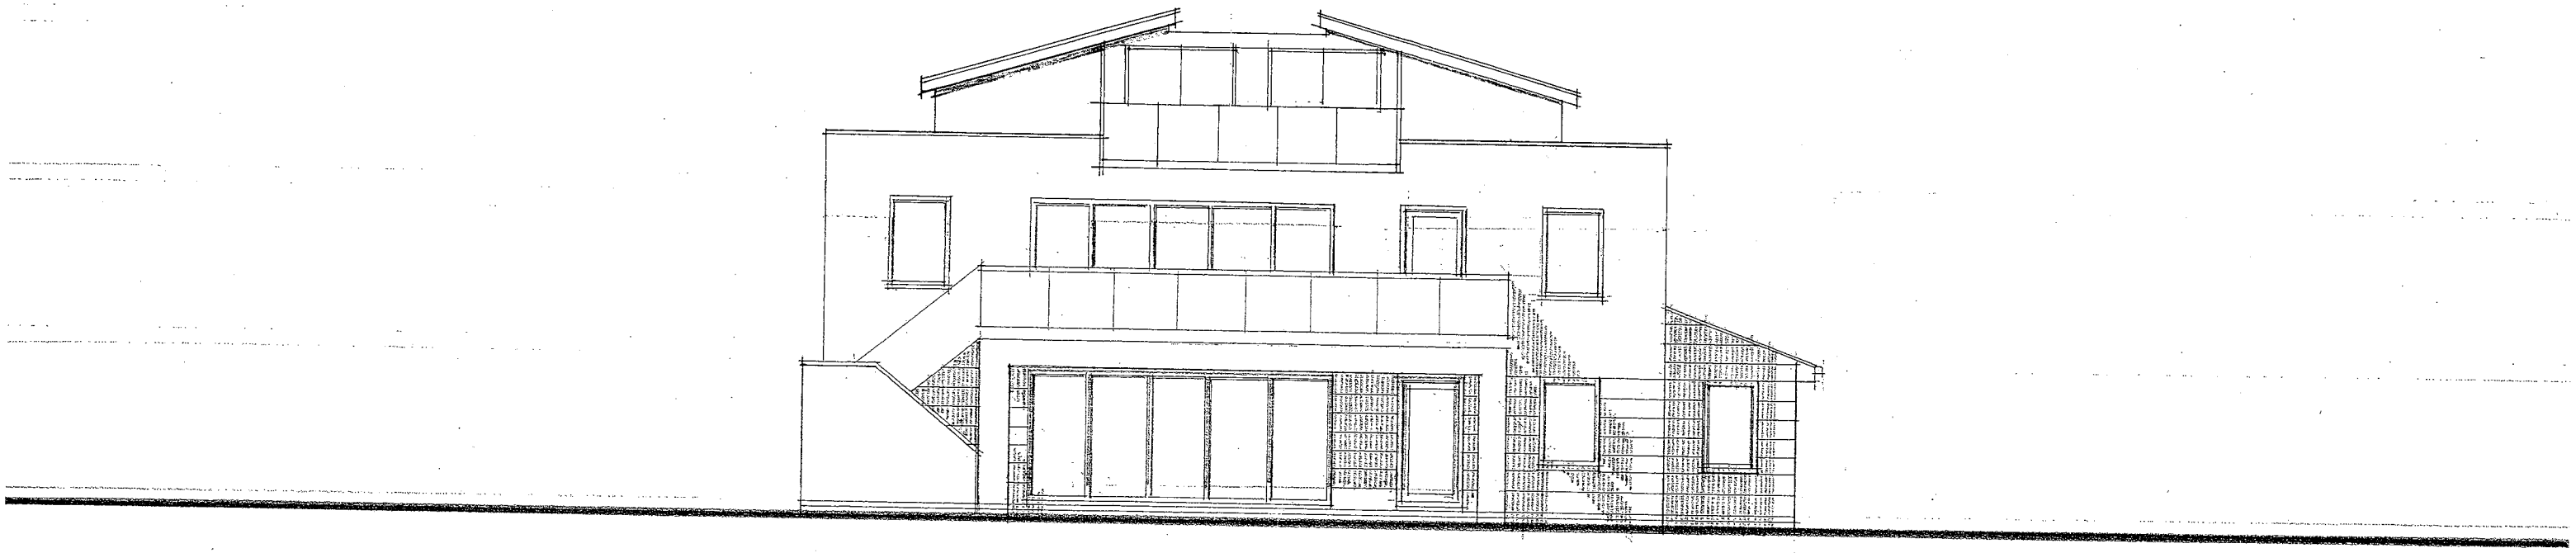

SOUTH ELEVATION

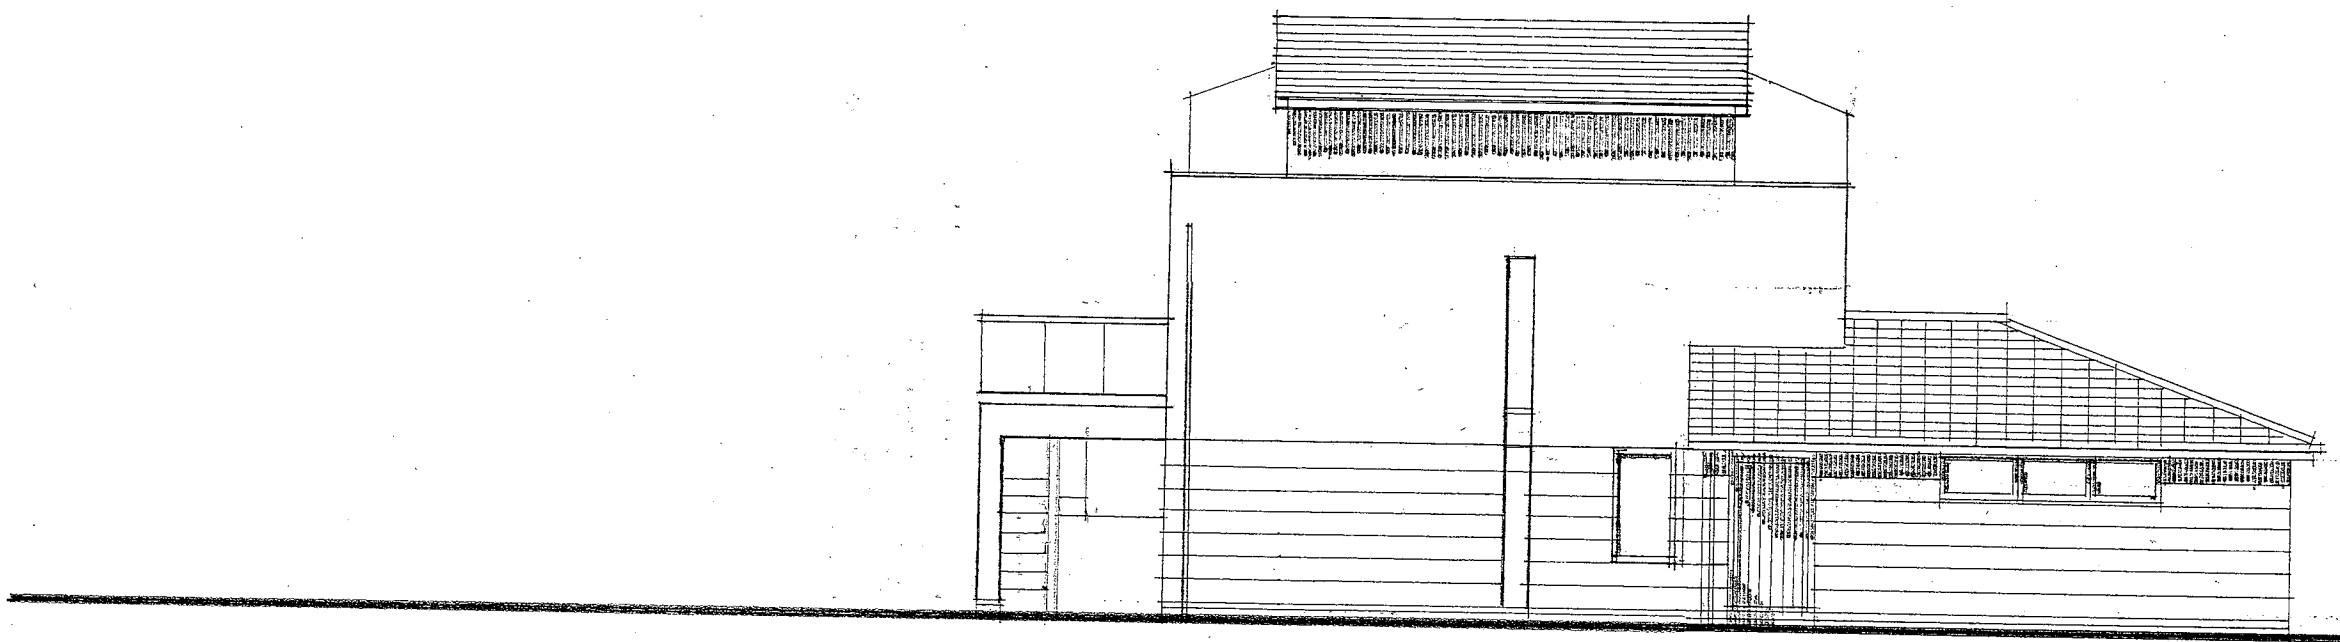

EAST ELEVATION.

FOR EXTERNAL FINISHES
SEE DWG.NO. 020310/TP.04.

REV'E'-07.10.10-FLAT ROOF TO 1ST. FLOOR AT T.P.O. REQUEST.
REV'D'-29.09.10-FOR TR. REAPPLICATION.

PROPOSED REPLACEMENT DETACHED HOUSE
148, OLD FORT ROAD. SHOREHAM-BY-SEA. SUSSEX.
GRAHAM NICOLLS. BUILDING DESIGN + TECHNOLOGY. TEL./ 07990.522709

SCALE / 1:100
DATE / 18.05.2010
DWG.NO. / 020310/TP.03 'F'