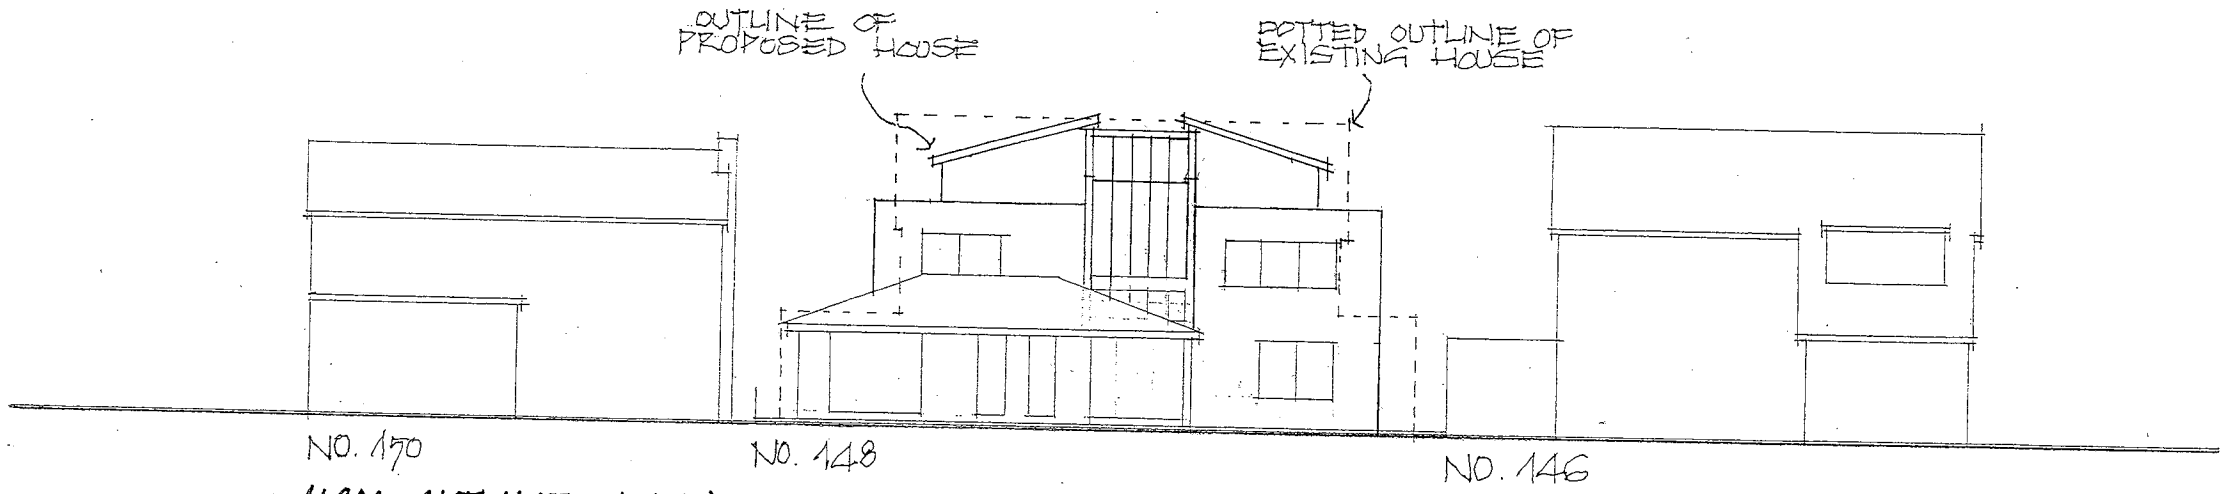

1:200 OUTLINE ELEVATION TO OLD FORT ROAD.

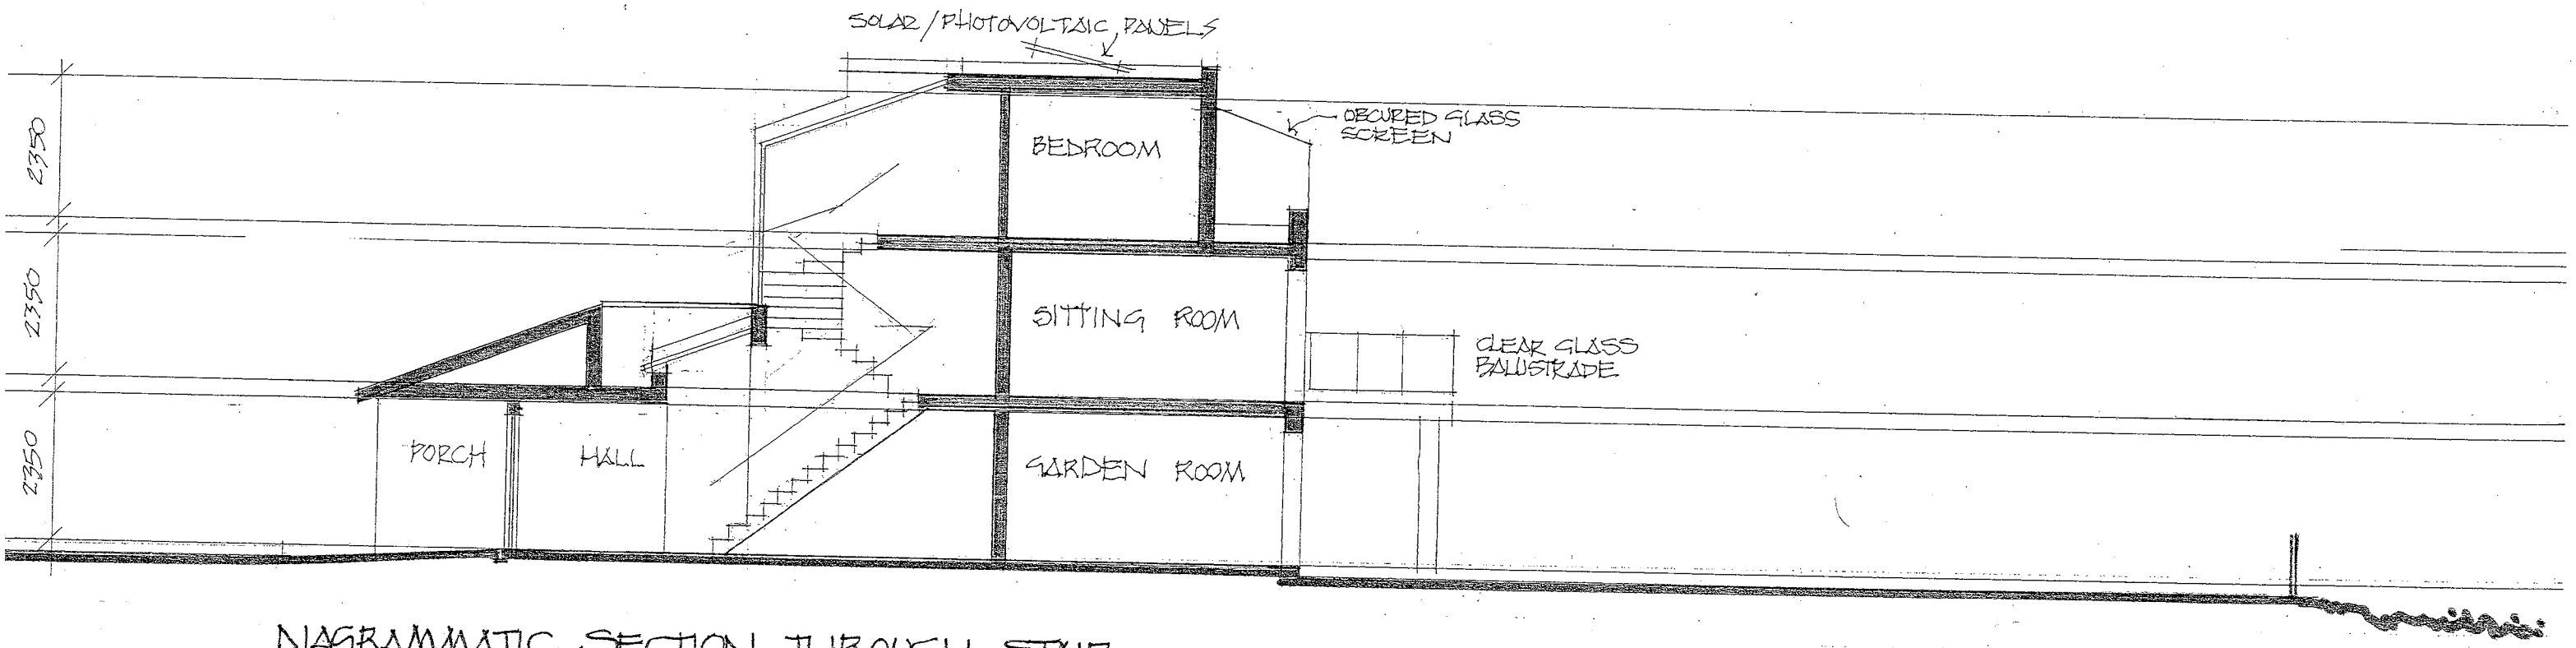

DIAGRAMMATIC SECTION THROUGH STAIR.

REV'F'/06.10.10/FLAT ROOF AT 1ST. FLOOR AT T.P.O. REQUEST.
REV'E'/29.09.10/FOR T.P. RESUMISSION

PROPOSED REPLACEMENT DETACHED HOUSE
148, OLD FORT ROAD, SHOREHAM-BY-SEA. SUSSEX.

GRAHAM NICOLLS. BUILDING DESIGN + TECHNOLOGY. TEL/07990 522709

SCALE / 1:100+1:200
DATE / 20.05.20
DWG NO / 020310/TP.05'G'