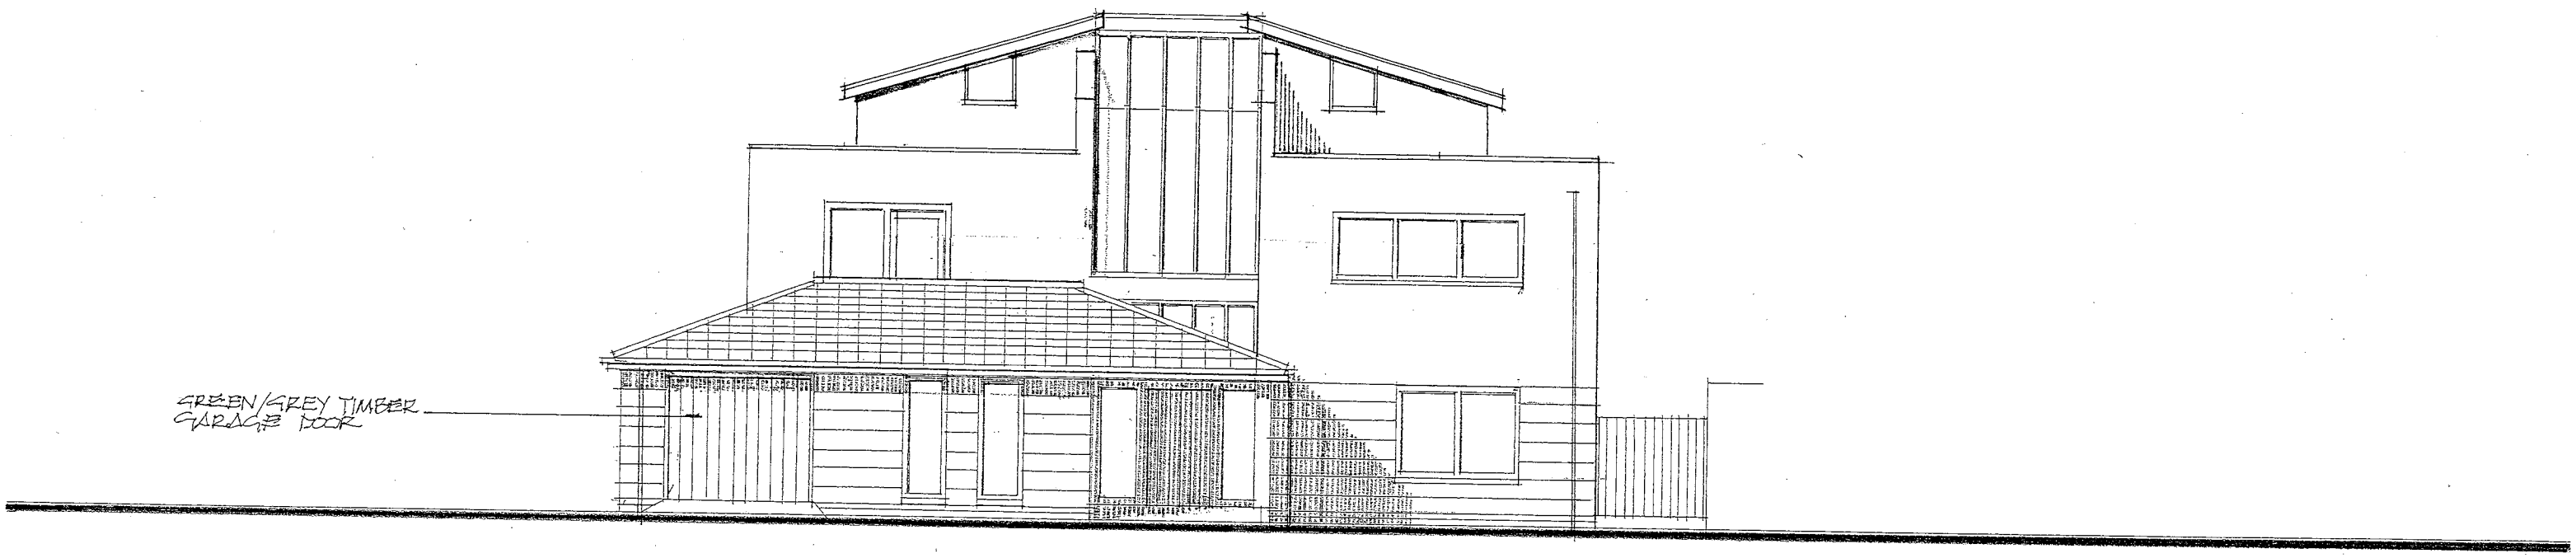

NORTH ELEVATION

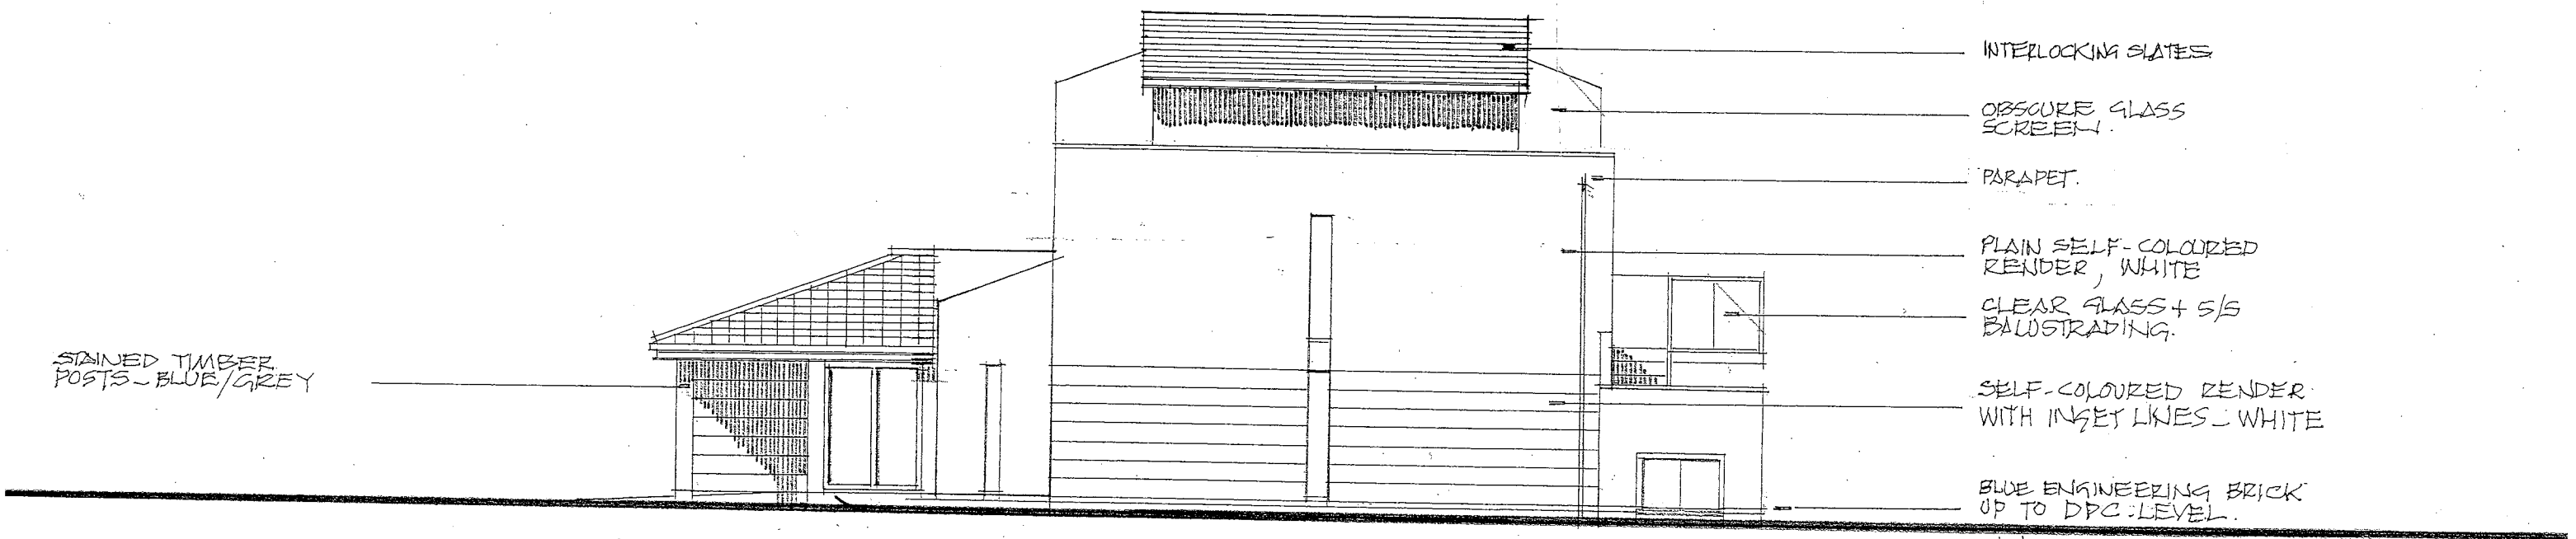

WEST ELEVATION.

REV 'D' - 07.10.10/FLAT ROOF TO 1ST. FLOOR AT T.P.O. REQUEST.
REV 'C' - 29.09.2010 - FOR T.P. REAPPLICATION.

PROPOSED REPLACEMENT DETACHED HOUSE
148, OLD FORT ROAD. SHOREHAM-BY-SEA. SUSSEX.
GRAHAM NICOLLS. BUILDING DESIGN + TECHNOLOGY. TEL/07990.522709

SCALE /1:100
DATE /20.05.2010
DWG.NO/020310/TP.04'E'