150

146

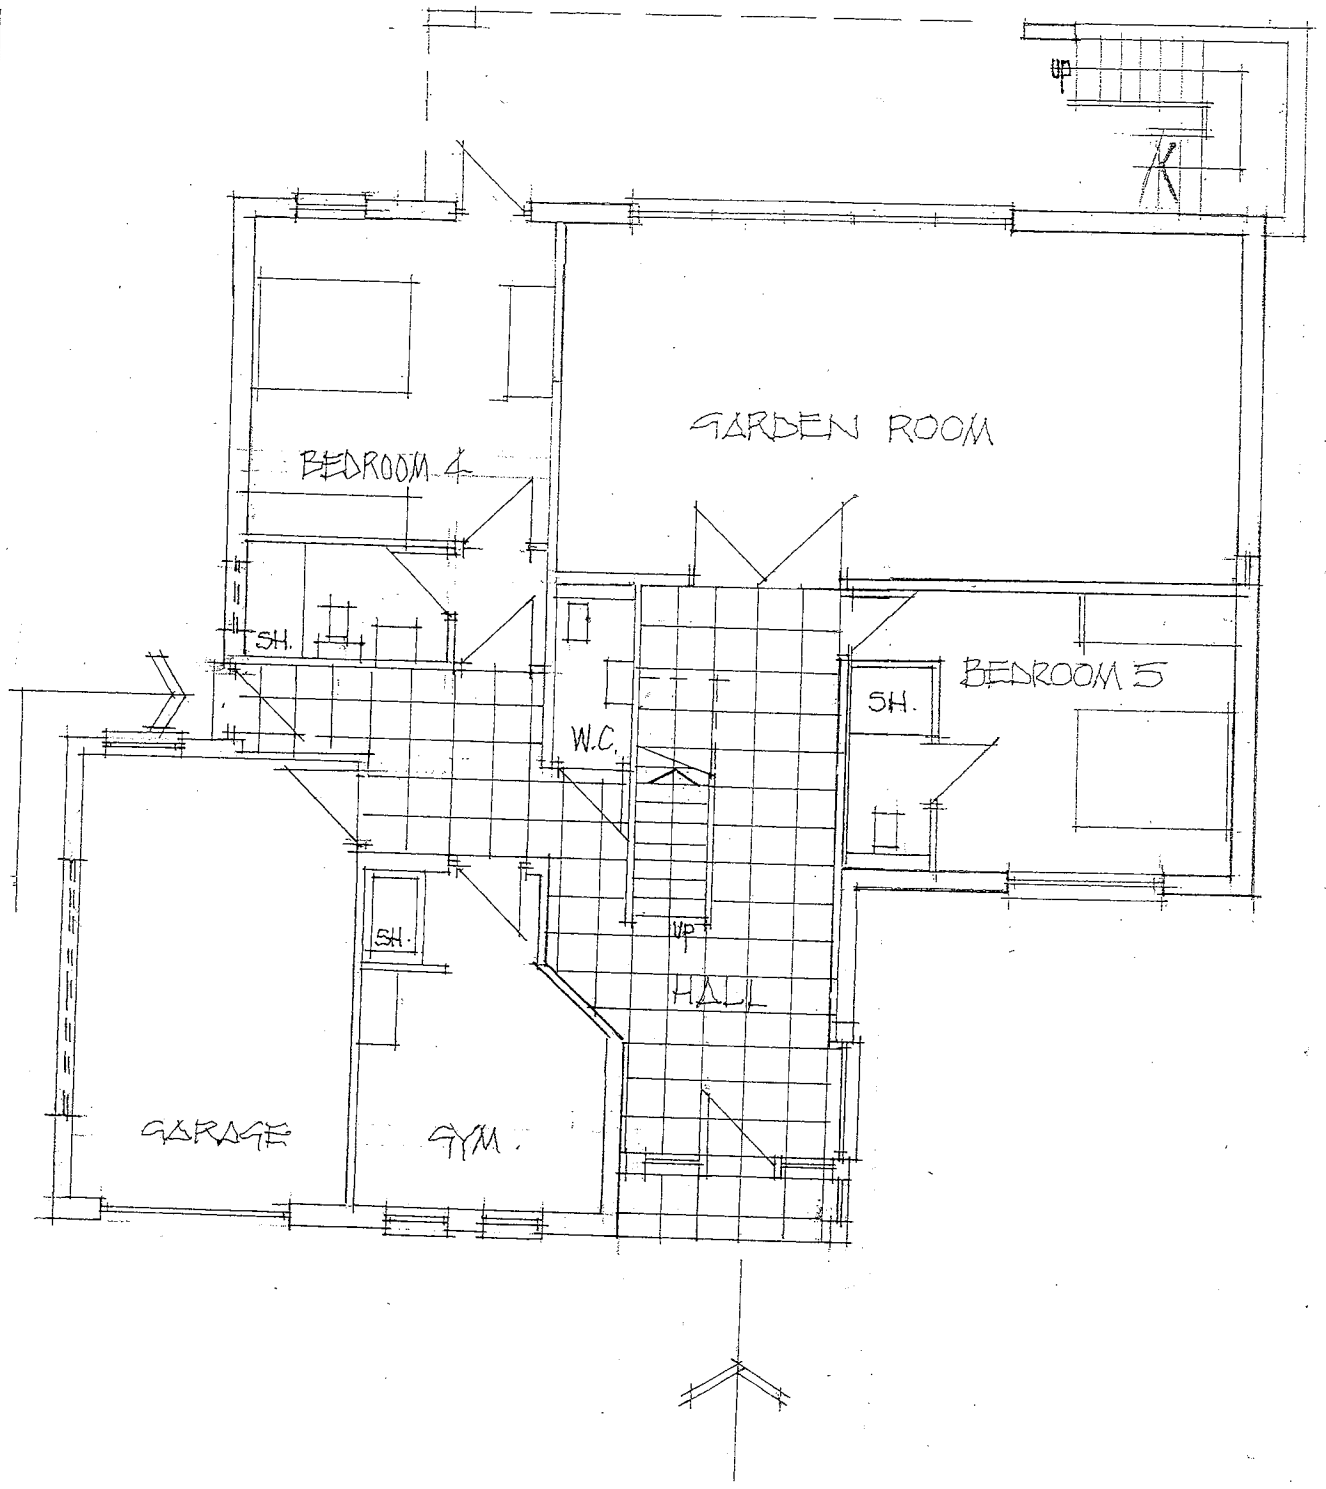

GROUND FLOOR PLAN.

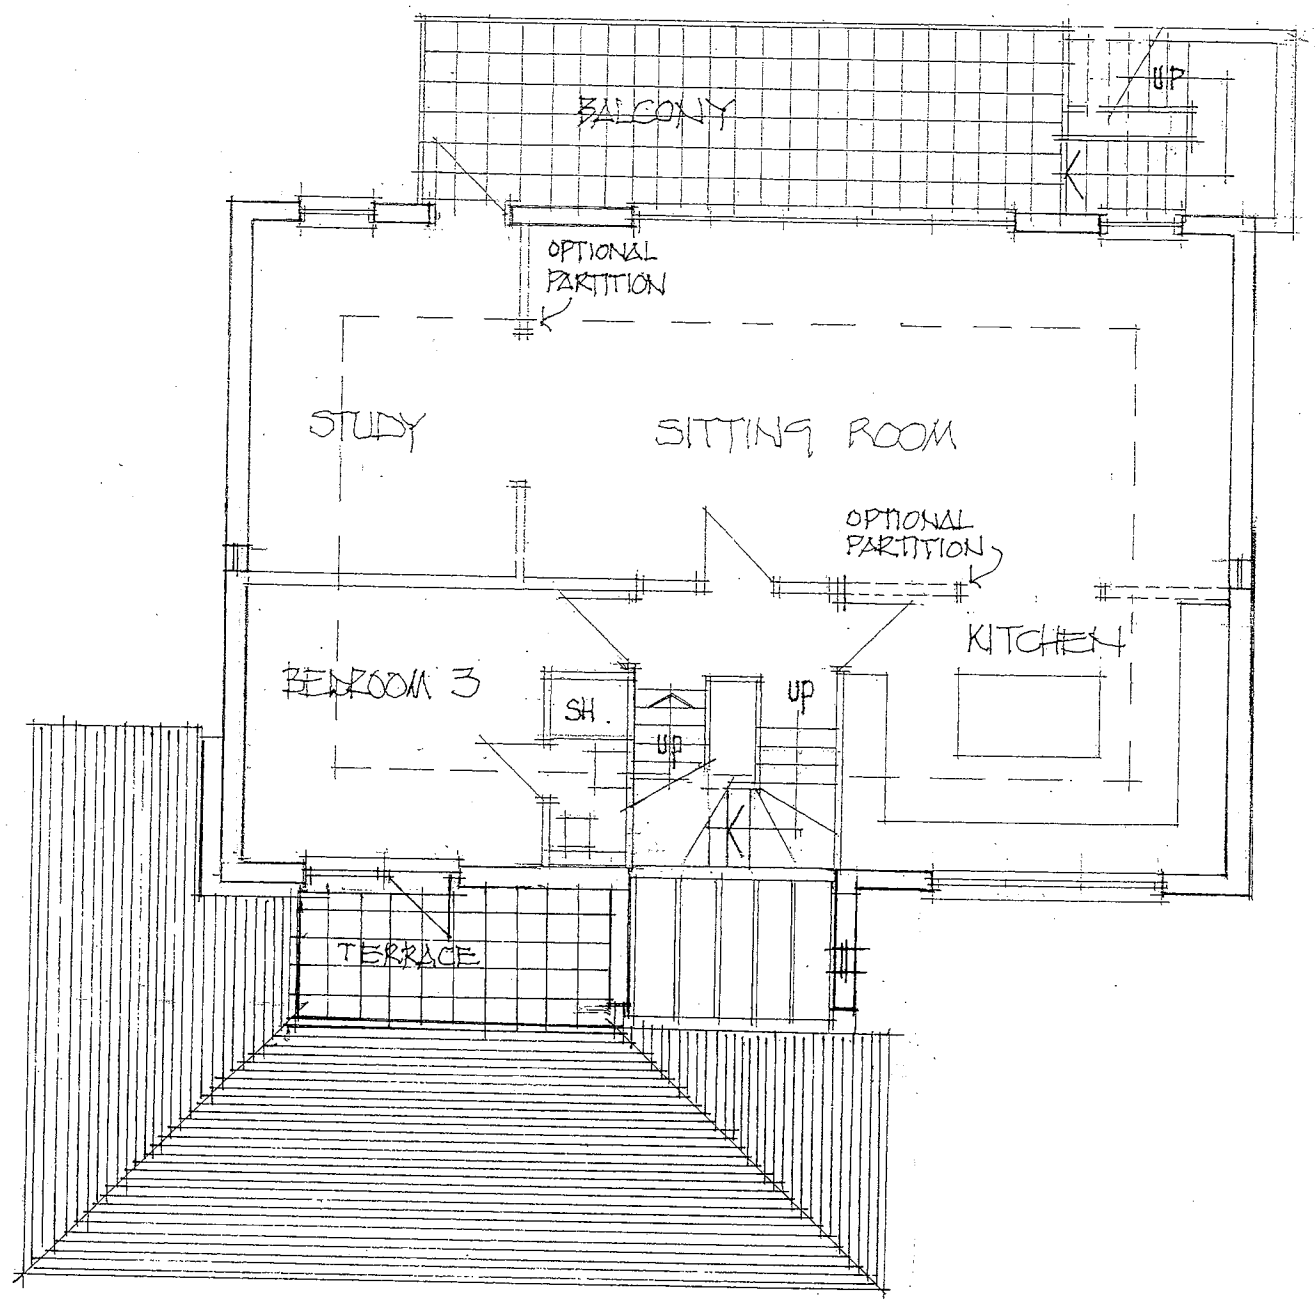

FIRST FLOOR PLAN.

REV 'D' 29.09.10 FOR TP. RESUBMISSION.

PROPOSED REPLACEMENT DETACHED HOUSE
148, OLD FORT ROAD. SHOREHAM-BY-SEA. SUSSEX.
GRAHAM NICOLLS. BUILDING DESIGN + TECHNOLOGY. TEL/ 07990.522709

SCALE /1:100
DATE /17.05.2010
DWG.NO./020310/TP.01 'E'