

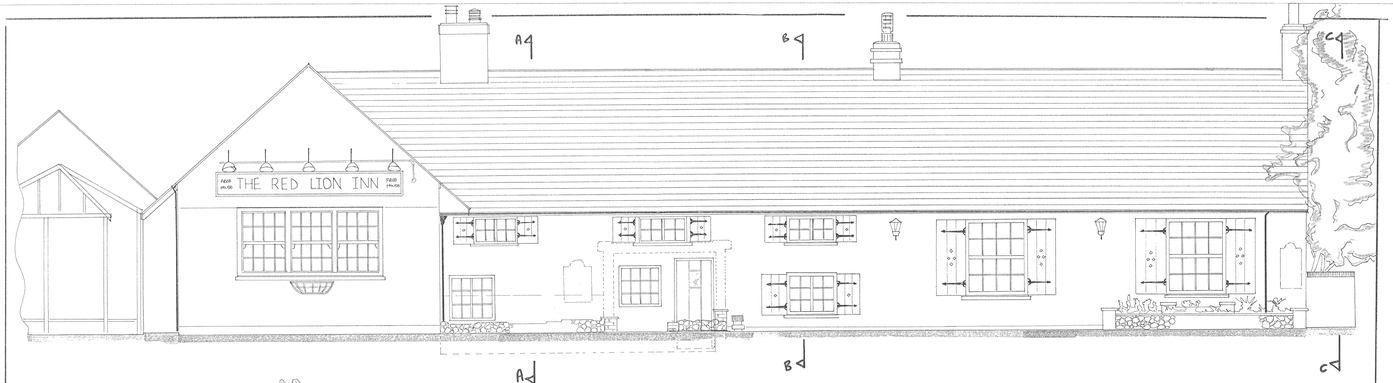


FRONT ELEVATION (AFTER REMOVAL OF PORCH/RAILINGS/WALL) DUE TO COLLISION WITH VAN.

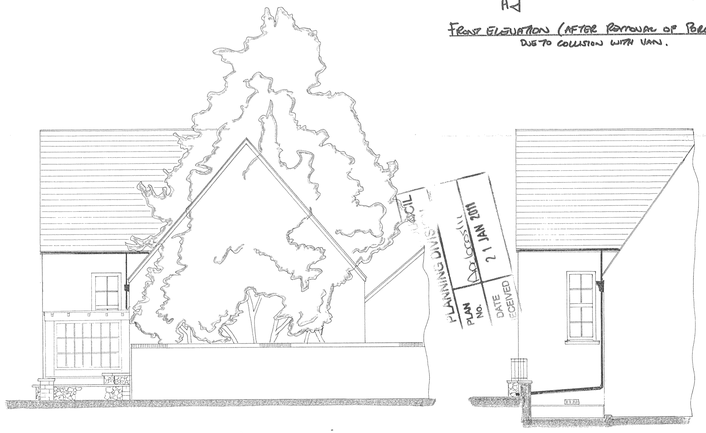


SECTION C/C

SECTION A/A

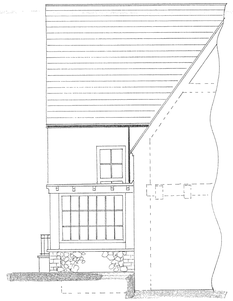

SECTION B/B

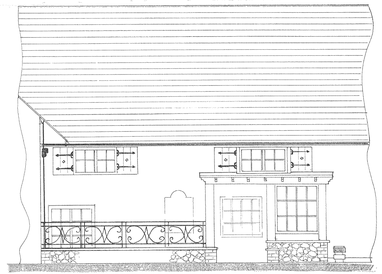

PROPOSED ELEVATION (FRONT) (ALSO PRIOR TO COLLISION)

TITLE: PLANNING DRAWING (1)

SCALE: 1:50 @ A2

DATE: NOV/2010

PROJECT: THE RED LION BINGHAM BY THE SEA BN43 5TE

DRAWING No: 8621/01 REV: 0