SPAN	DIMENSIONS (refer to plan & elevations)					
	ext. length A	int. length B	ext. length A	int. length B	ext. length A	int. length B
5105 (16'9")	4927 (16'2")	4800 (15'9")	5537 (18'2")	5410 (17'9")	6147 (20'2")	6020 (19'9")

OPTIONAL ROOF COVERING
R19 BOX PROFILE PLASTISOL COATED STEEL ROOF SHEETS
COLOUR – MUSHROOM
VALLEY FIXED ON CENTRELINE OF TRUSSES WITH 5.5ø x 25mm LONG SELF DRILLING SCREWS
SHEETS FIXED ALONG THEIR SIDES AND AT OVERLAPS WITH AN EXTRA FIXING TO THE CENTRE OF EACH SHEET AT PURLIN & FASCIA

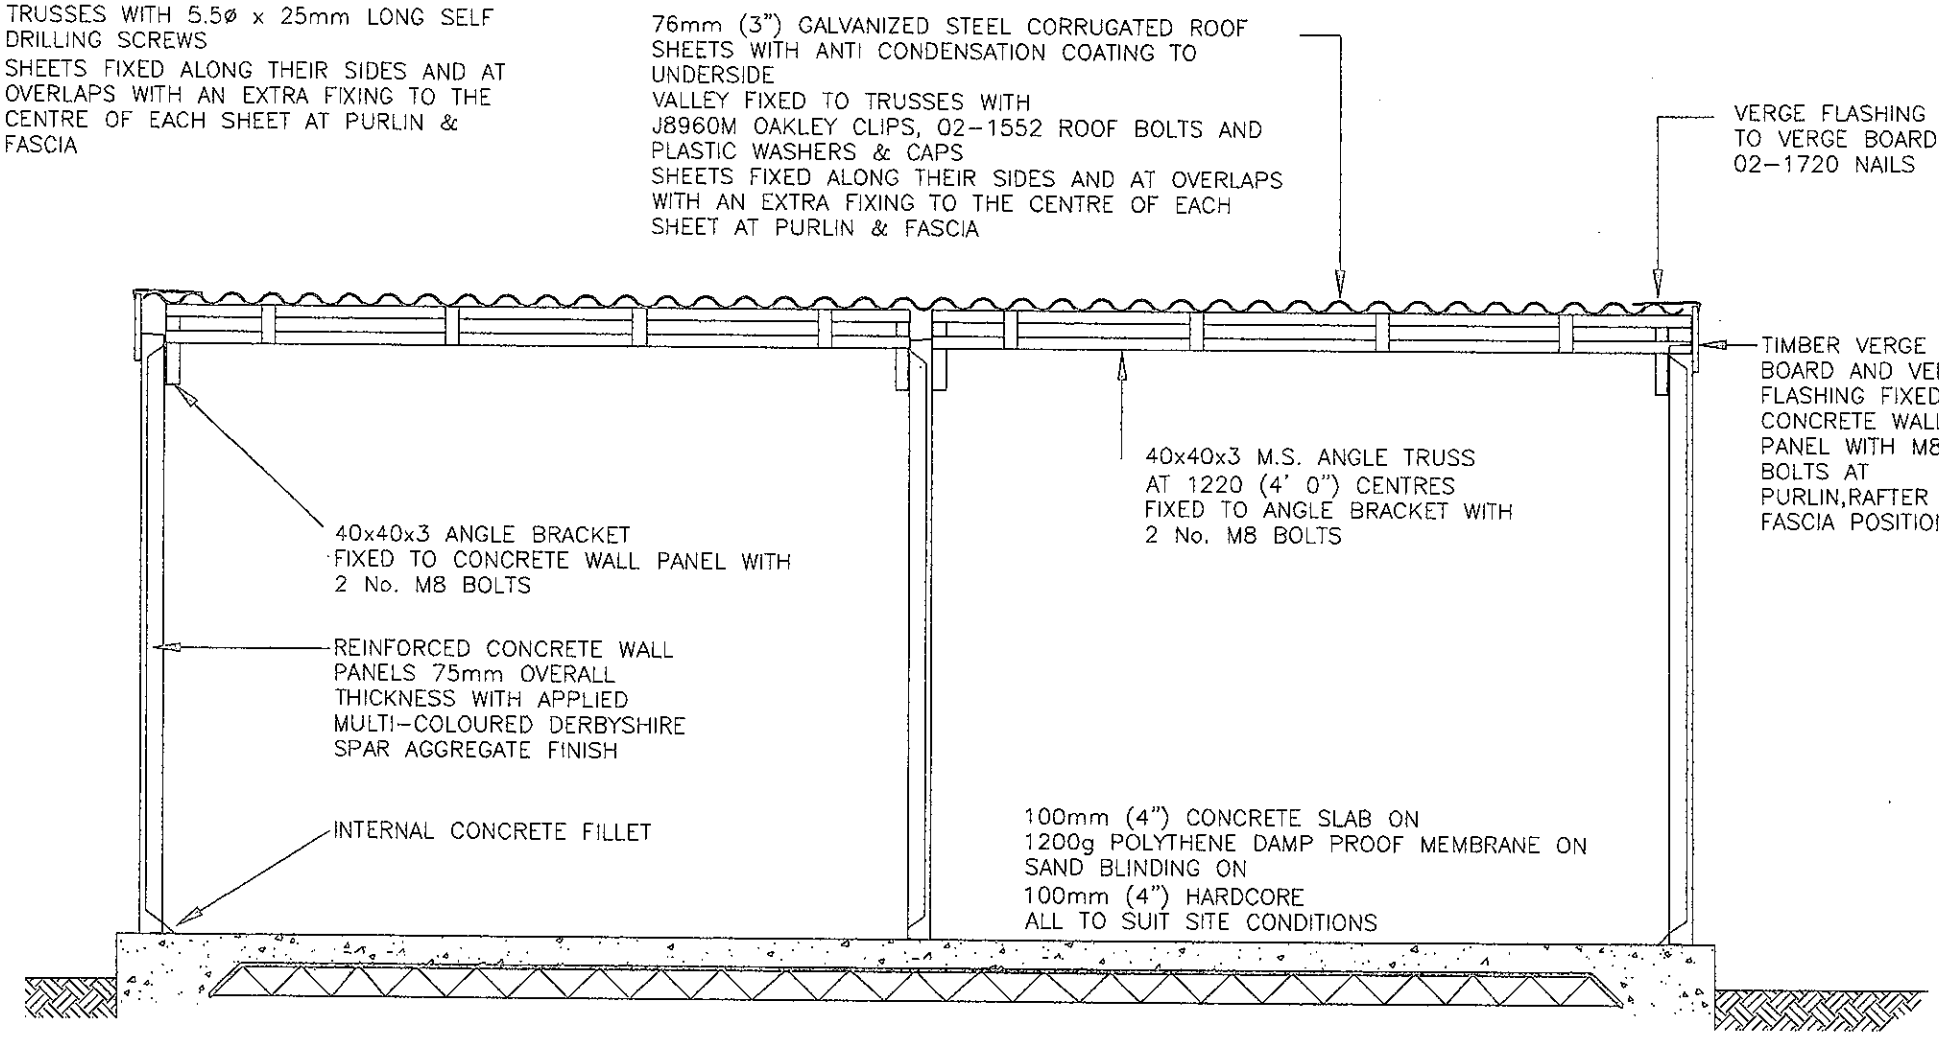

NOTE:– the load from the roof maximum 5105 (16'9") span and wall panels is 5.5kN/m(working) Foundation depth and width to account for the load and site soil conditions and meet with Local Authority approval

SECTION A – A
SCALE 1 : 25

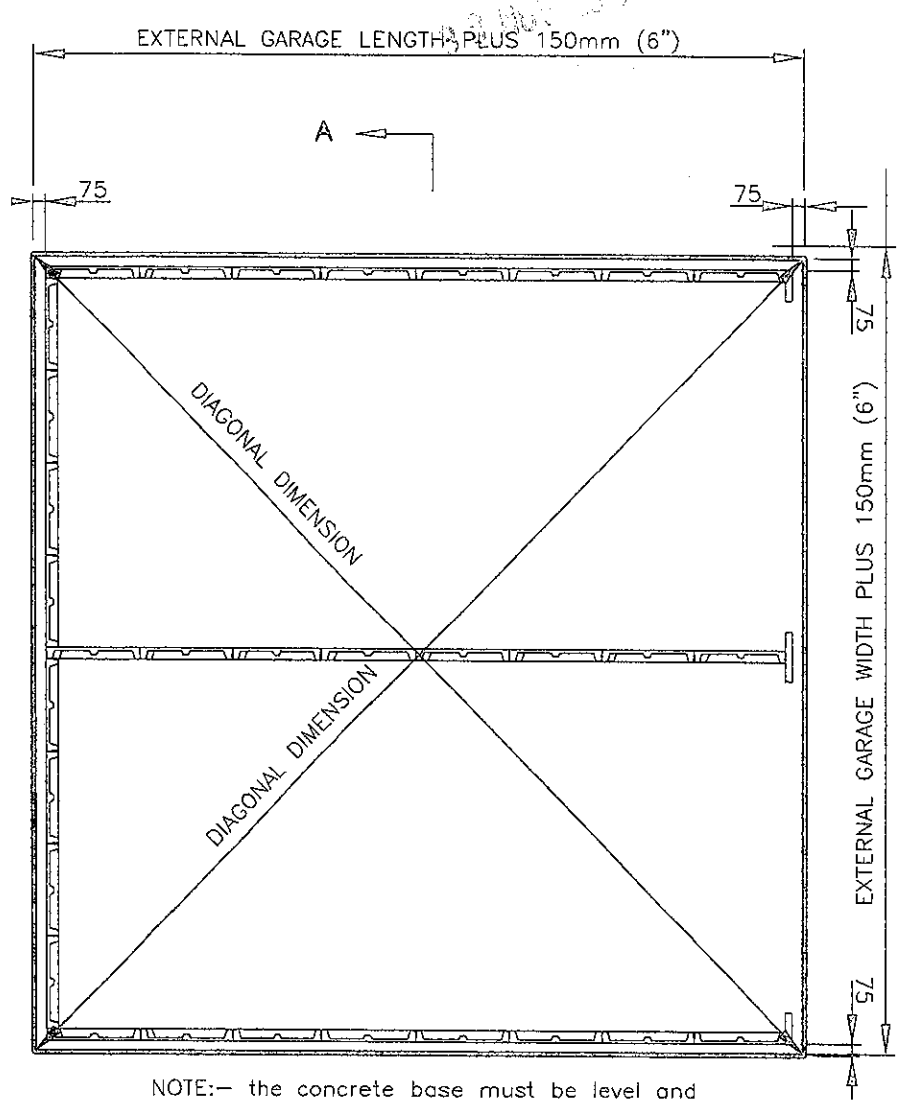

NOTE:– the concrete base must be level and square with the diagonal dimensions being equal

A

BASE PLAN
SCALE 1 : 50

Compton buildings
buildings
Market Leaders
Compton buildings Limited
Station Works, Fenny Compton,
Southam, Warwickshire CV47 2XB
Tel: 01295 770291 Fax: 01295 770748
email: sales@compton-buildings.co.uk
www.compton-buildings.co.uk

Type: FLAT SPAR TWIN GARAGE		Client:
Size: 5105(16'9") SPAN		Site Address:
Date: 2008	Scale: 1:25 & 1:50	
Ref. No.: 105124	Job No.:	