




First Floor Plan
as Existing

Key plan

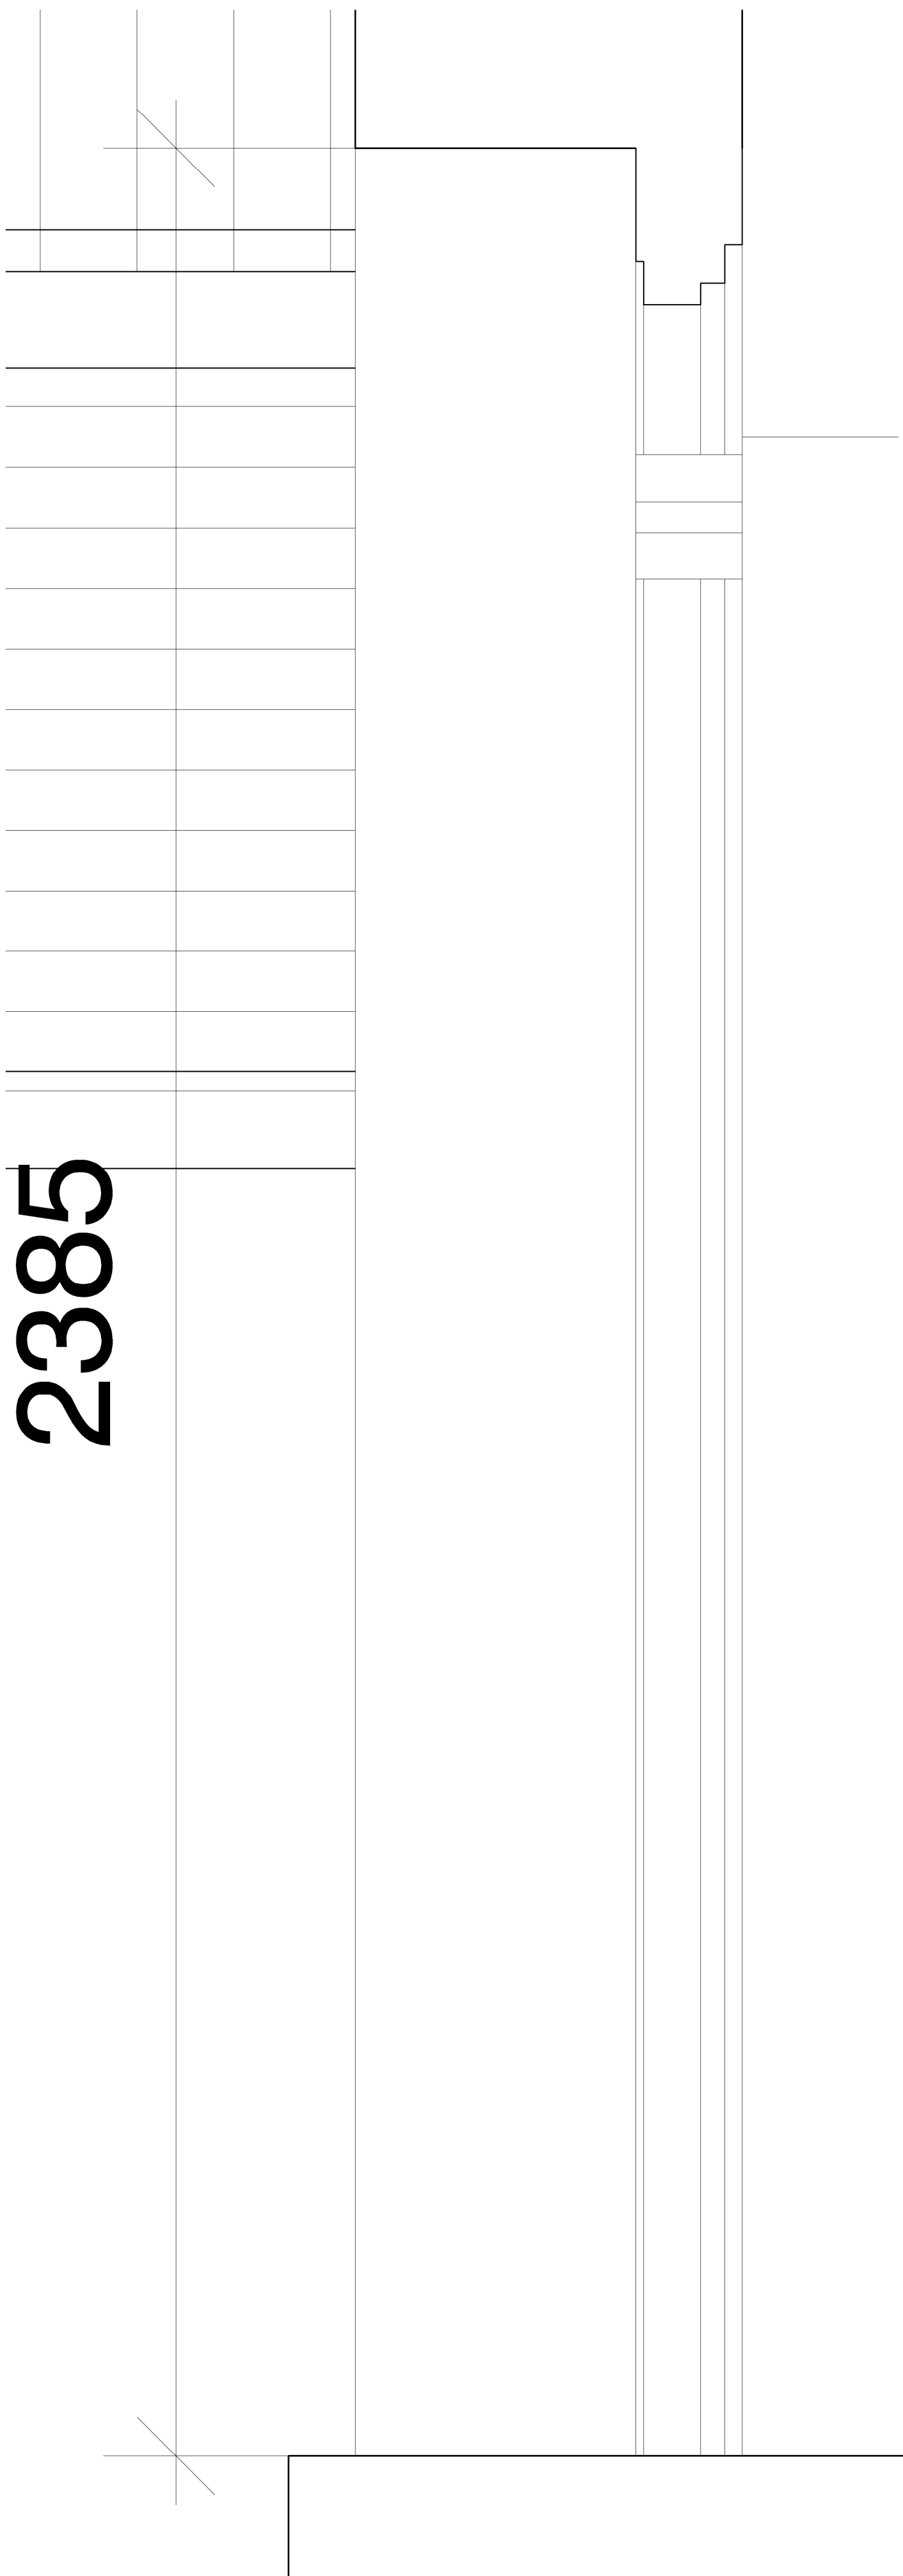

2385

Existing top-down section

Existing Joinery Details - door no.1 Scale 1:5 @A2

0m

0.5m



Full planning & Listed building

rev.	date
<i>These drawings should be approved by the Local Authority. No dimensions to be scaled from this drawing. All dimensions to be checked on site. Refer to Structural Engineer's drawings, details and notes. This drawing is copyright & should not be reproduced without the permission of the MOORE STUDIO</i>	
client	Mr & Mrs Hossack
project	7A Bath Place Worthing
drawing	Existing Details
scale	1:5 @A2
date	07.07.26

MOONCIE STUDIO
Architectural design services

M 343 / 41

re