




Key plan



0.5m

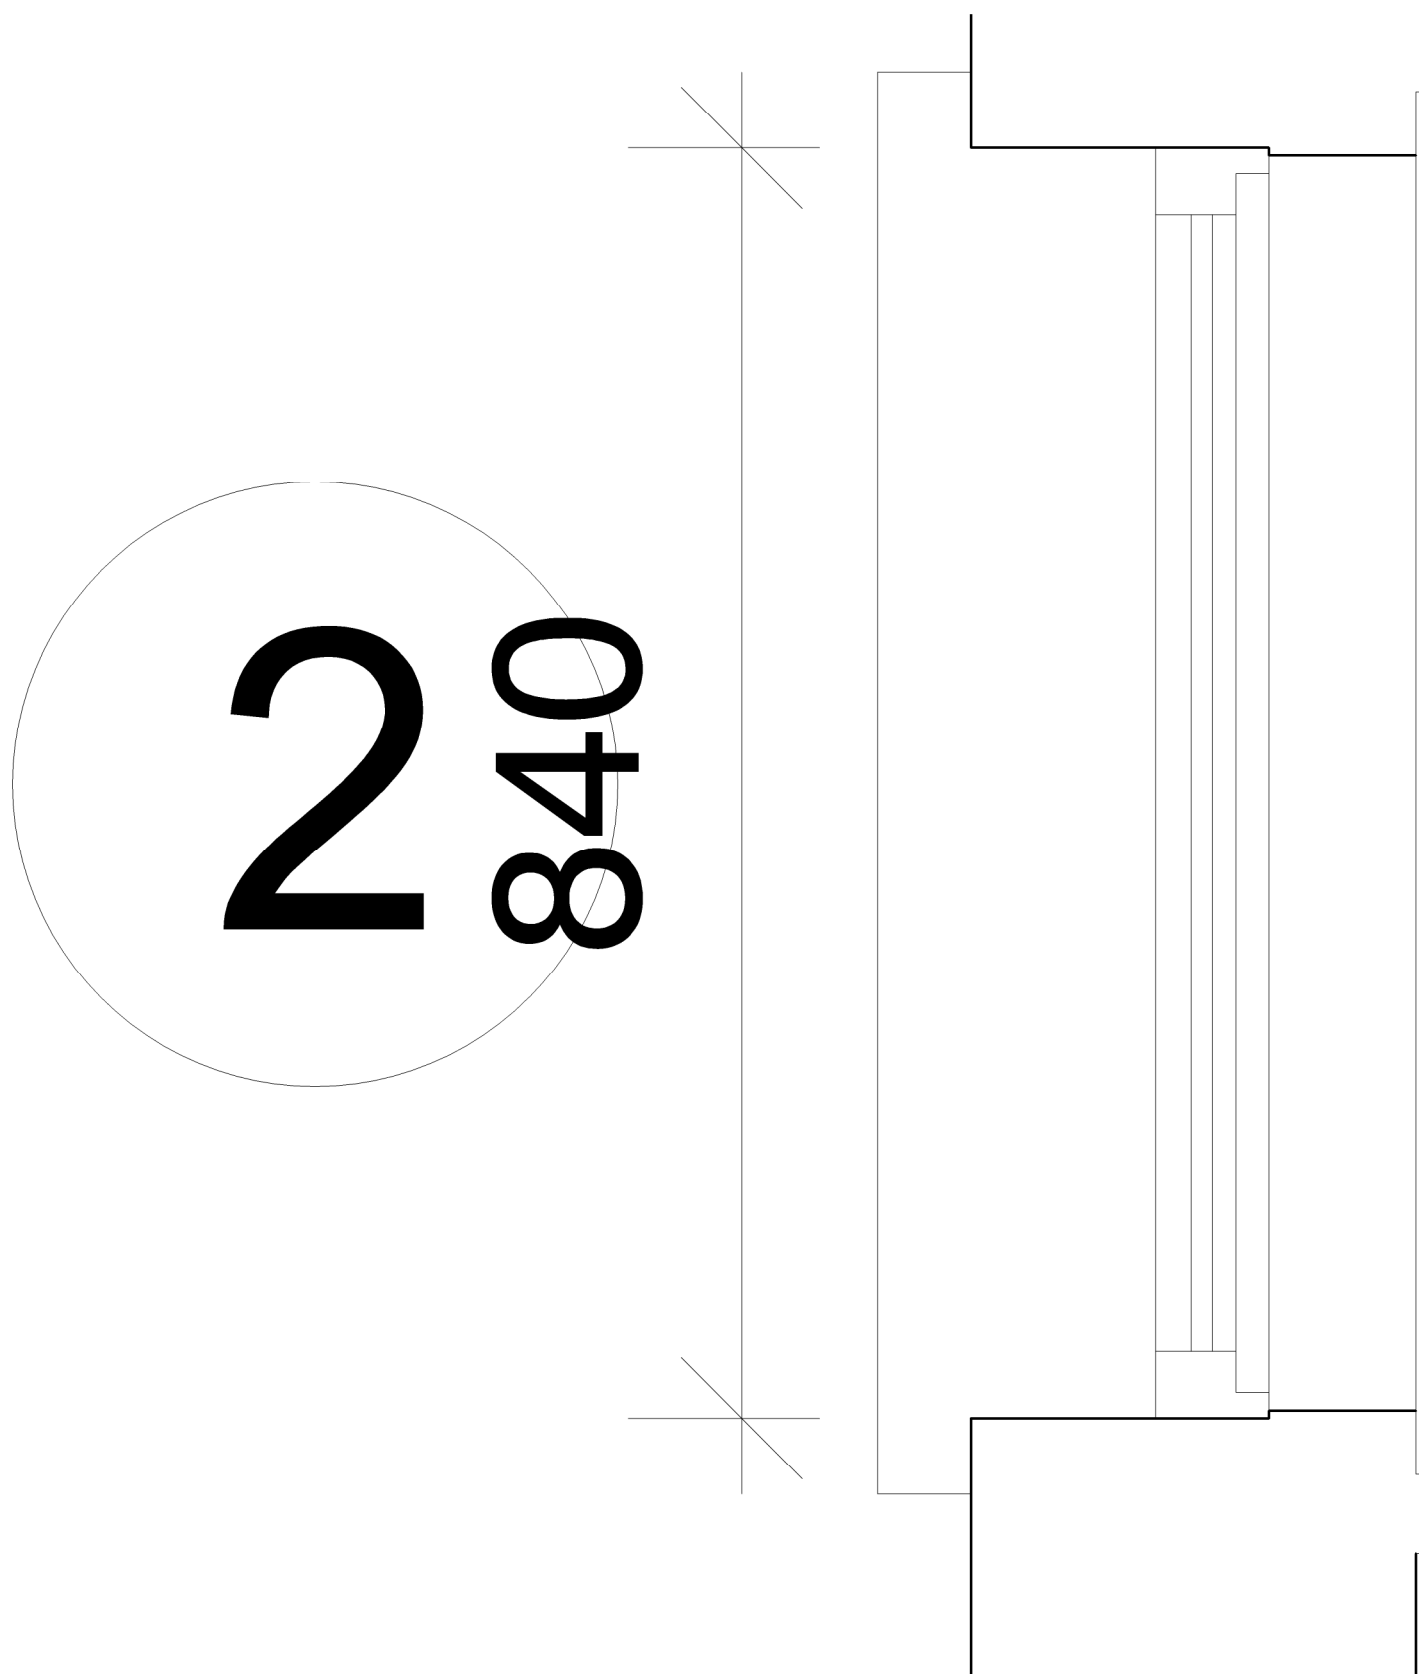

Full planning & Listed building

rev.	date
These drawings should be approved by the Local Authority. No dimensions to be scaled from this drawing. All dimensions to be checked on site. Refer to Structural Engineer's drawings, details and calcs. This drawing is copyright & should not be reproduced without the permission of the MOONCIE STUDIO.	
client	
Mr & Mrs Hossack	
project	
7A Bath Place Worthing	
drawing	
Existing Details	
scale	date
1:5@A3	07.07.26
MOONCIE STUDIO Architectural design services	
rev.	
M 343 / 42	