



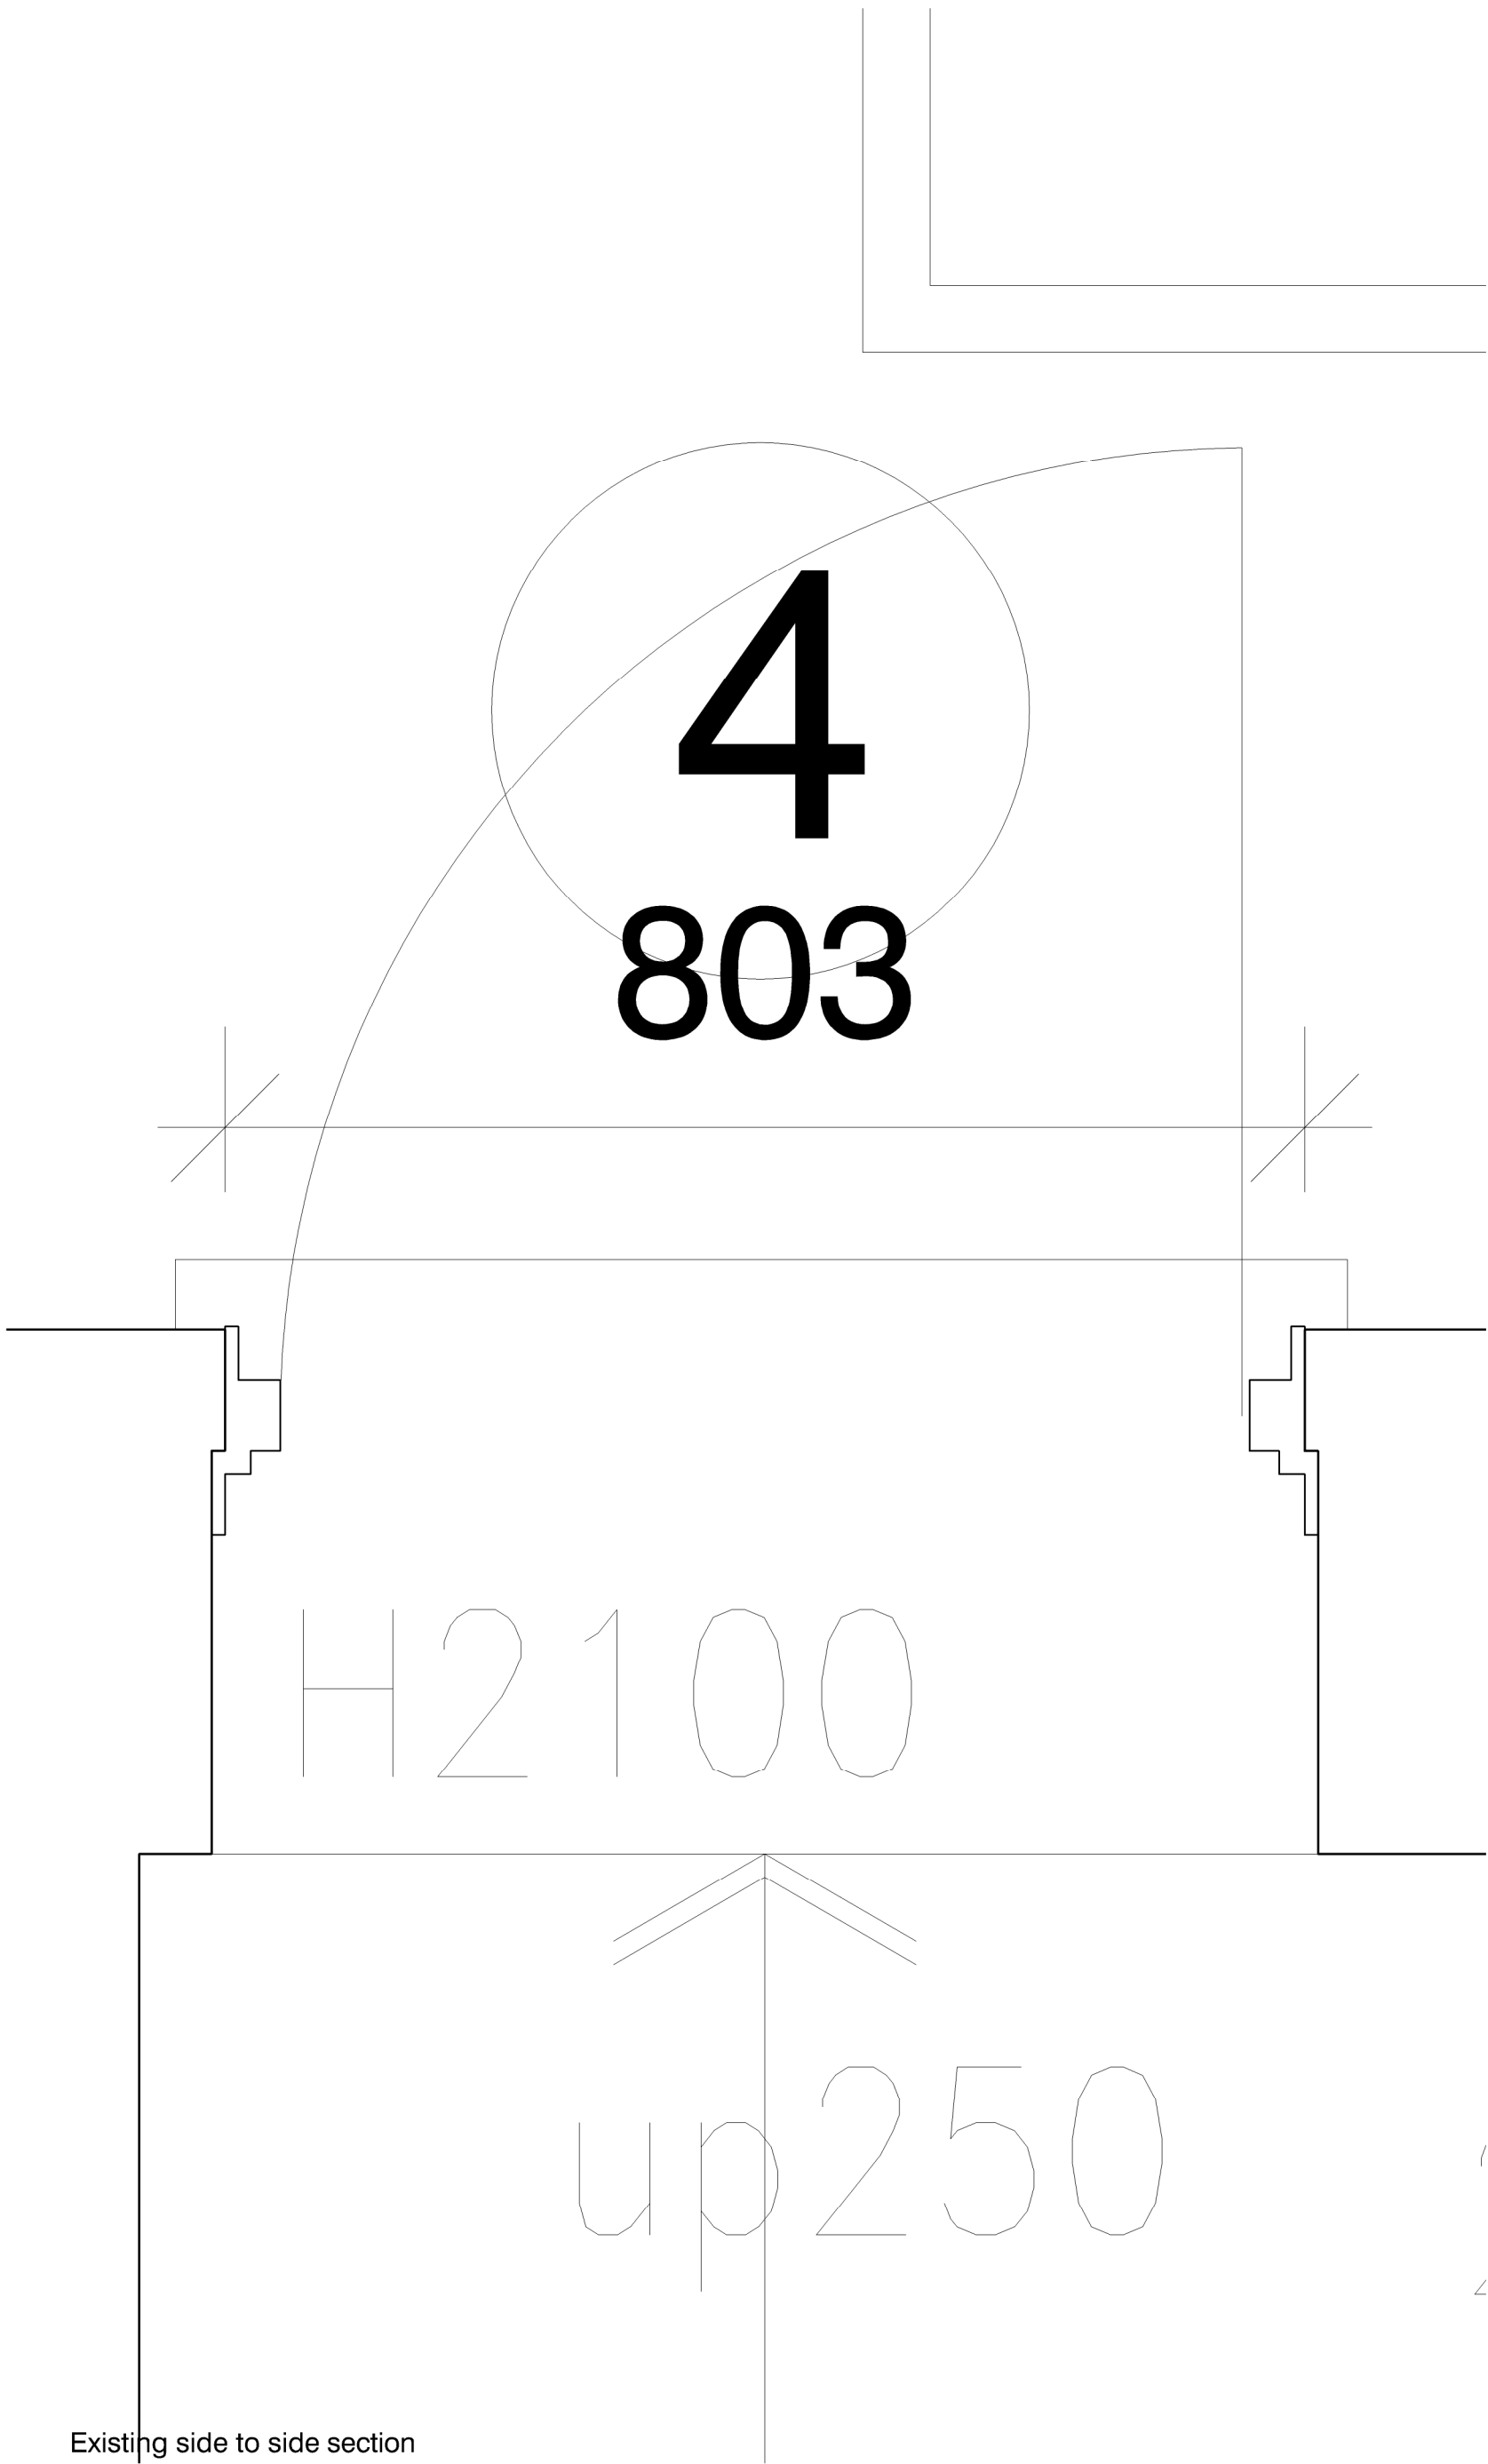

Existing side to side section

Existing Joinery Details - door no.4 Scale 1:5 @A3

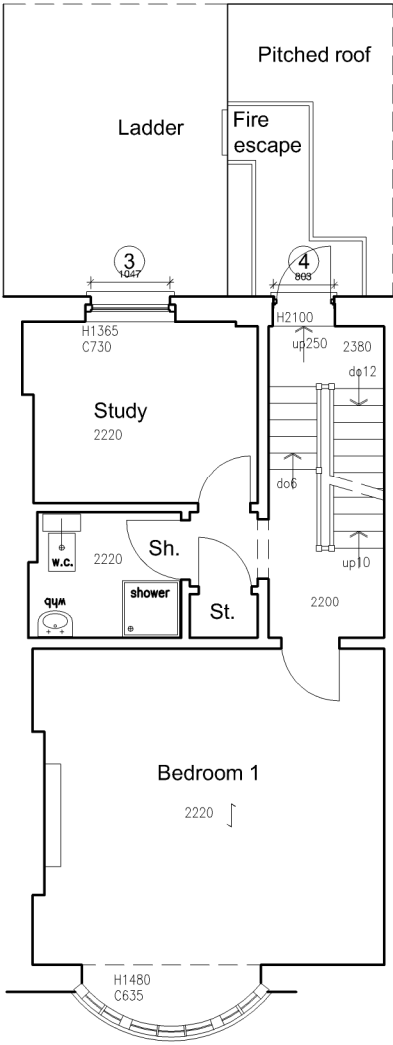

Second Floor Plan
as Existing

Key plan



Full planning & Listed building

rev.	date
These drawings should be approved by the Local Authority. No dimensions to be scaled from this drawing. All dimensions to be checked on site. Refer to Structural Engineer's drawings, details and calcs. This drawing is copyright & should not be reproduced without the permission of the MOONCIE STUDIO.	
client	Mr & Mrs Hossack
project	7A Bath Place Worthing
drawing	Existing Details
scale	1:5@A3
date	07.07.26
MOONCIE STUDIO Architectural design services	
M 343 /46	