


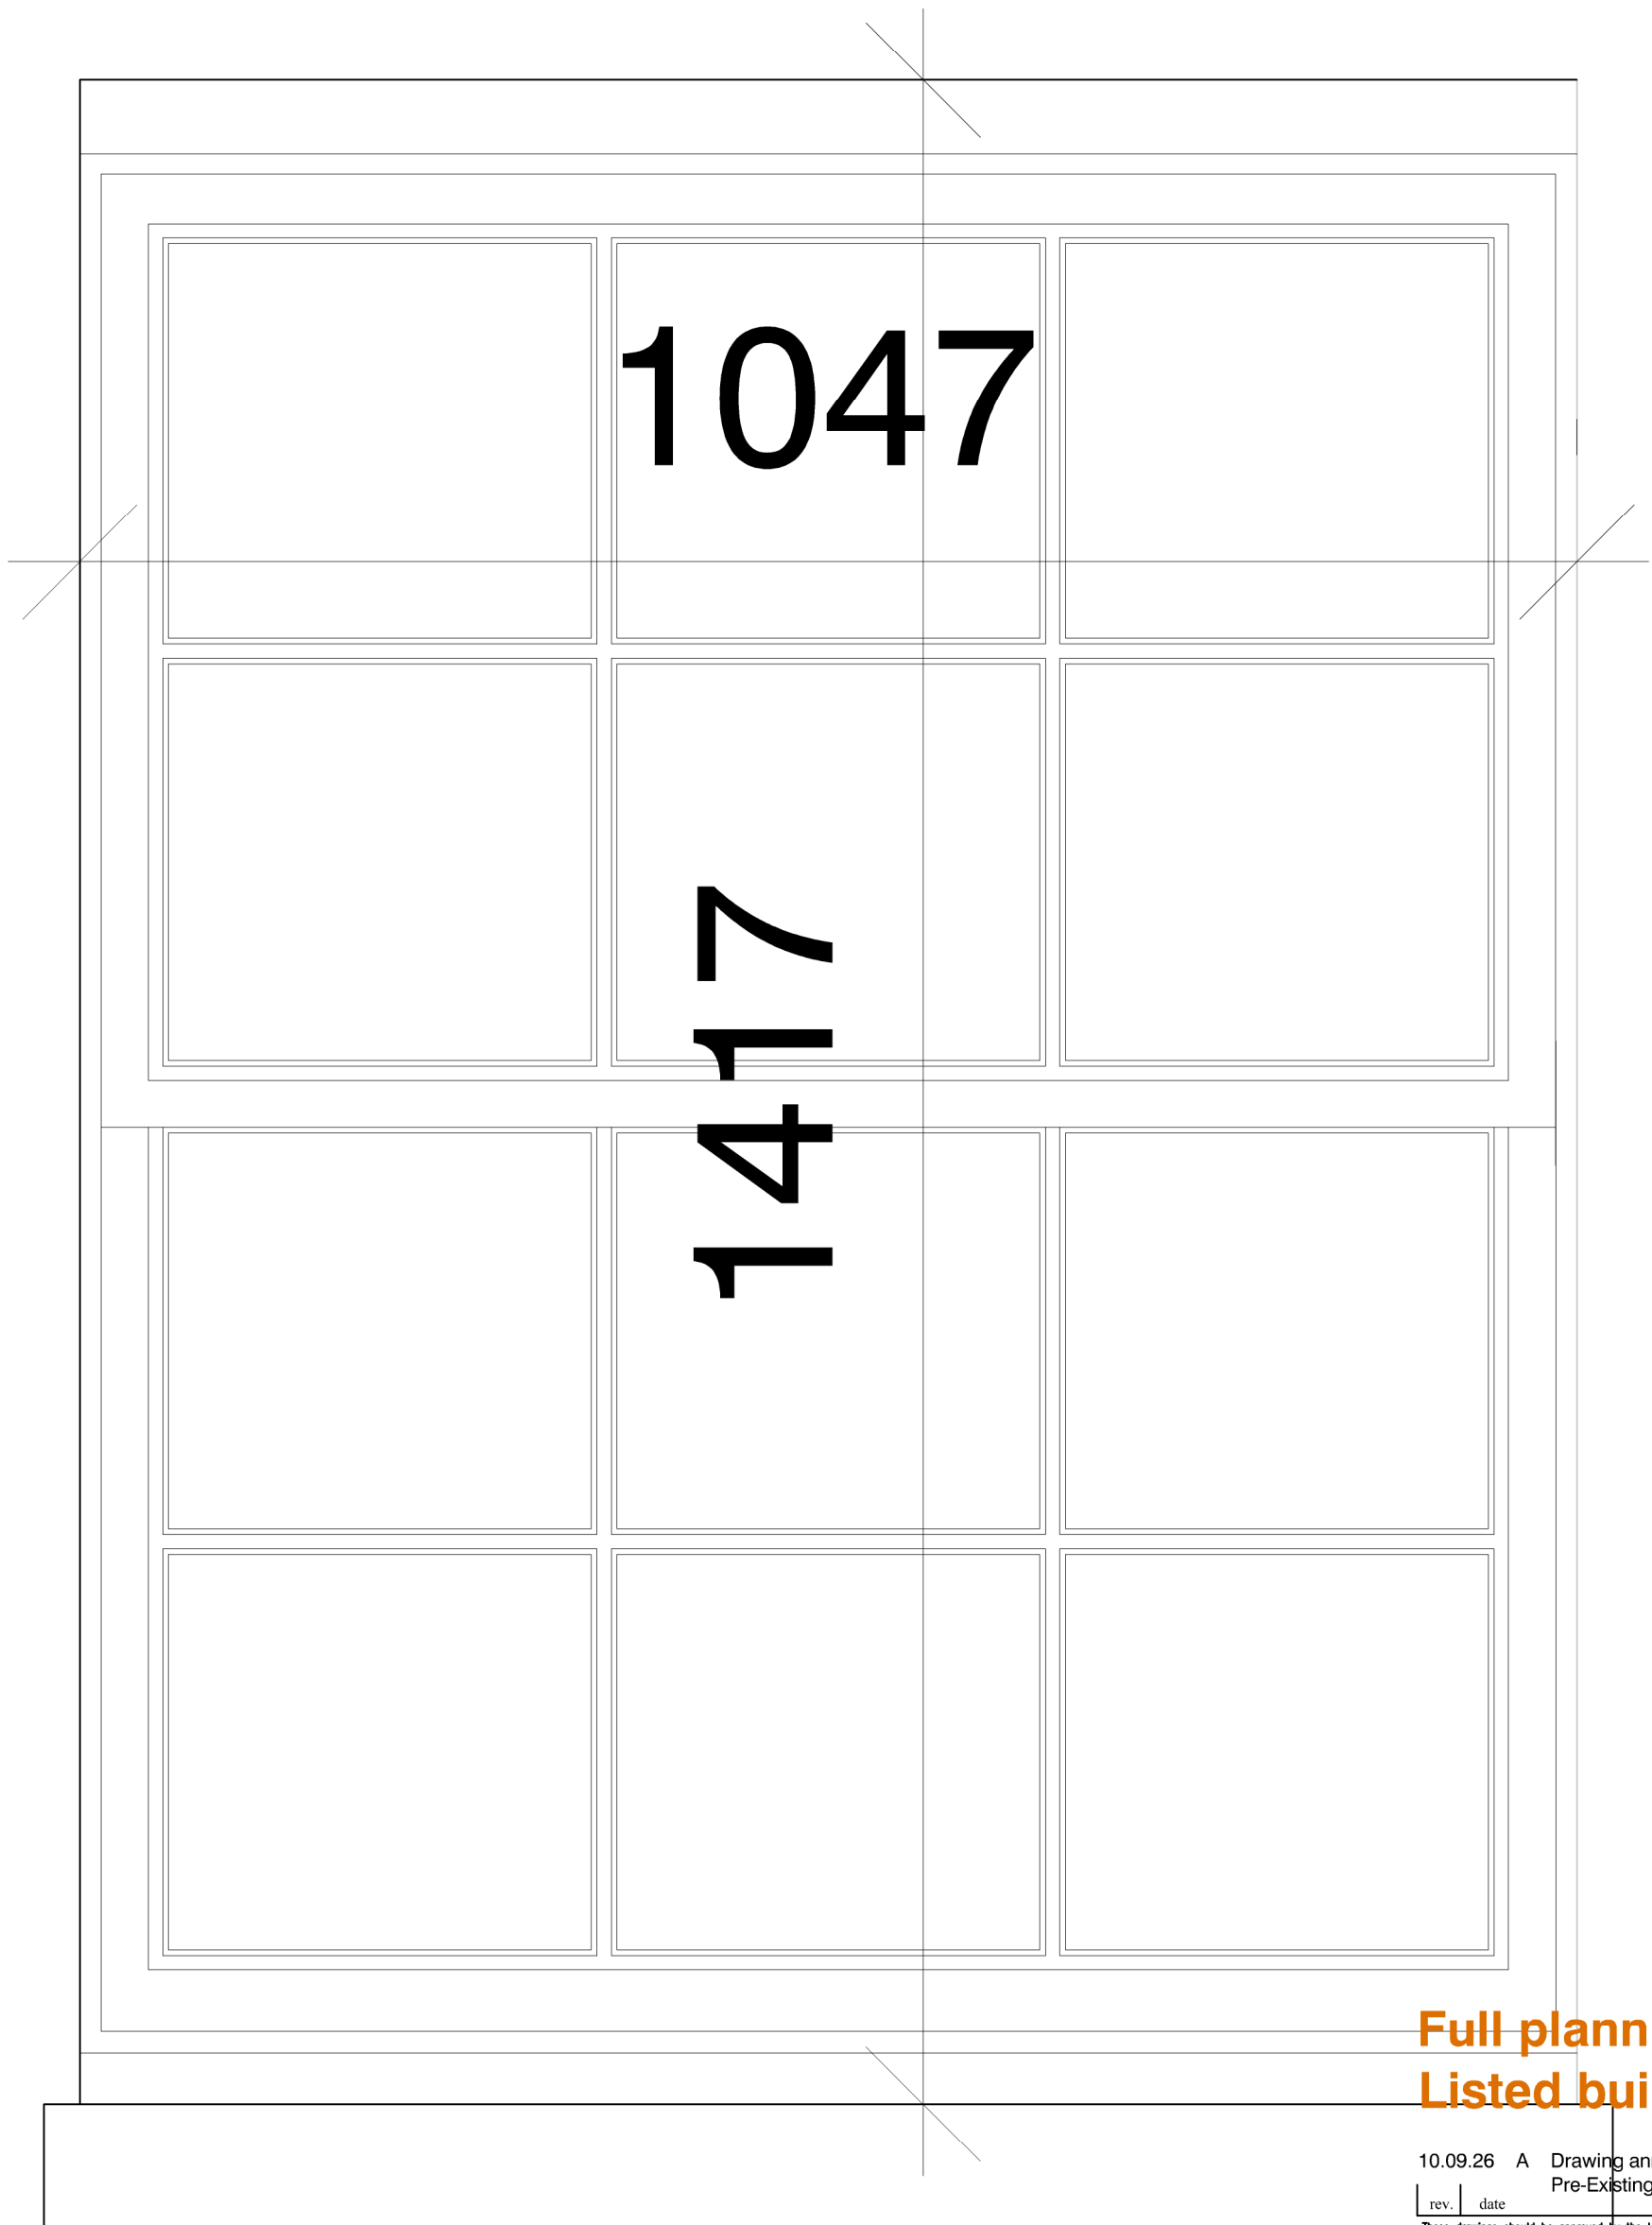

Pre-Existing elevation

Typical Pre-Existing Joinery Details - window no.3    Scale 1:5 @A3

