


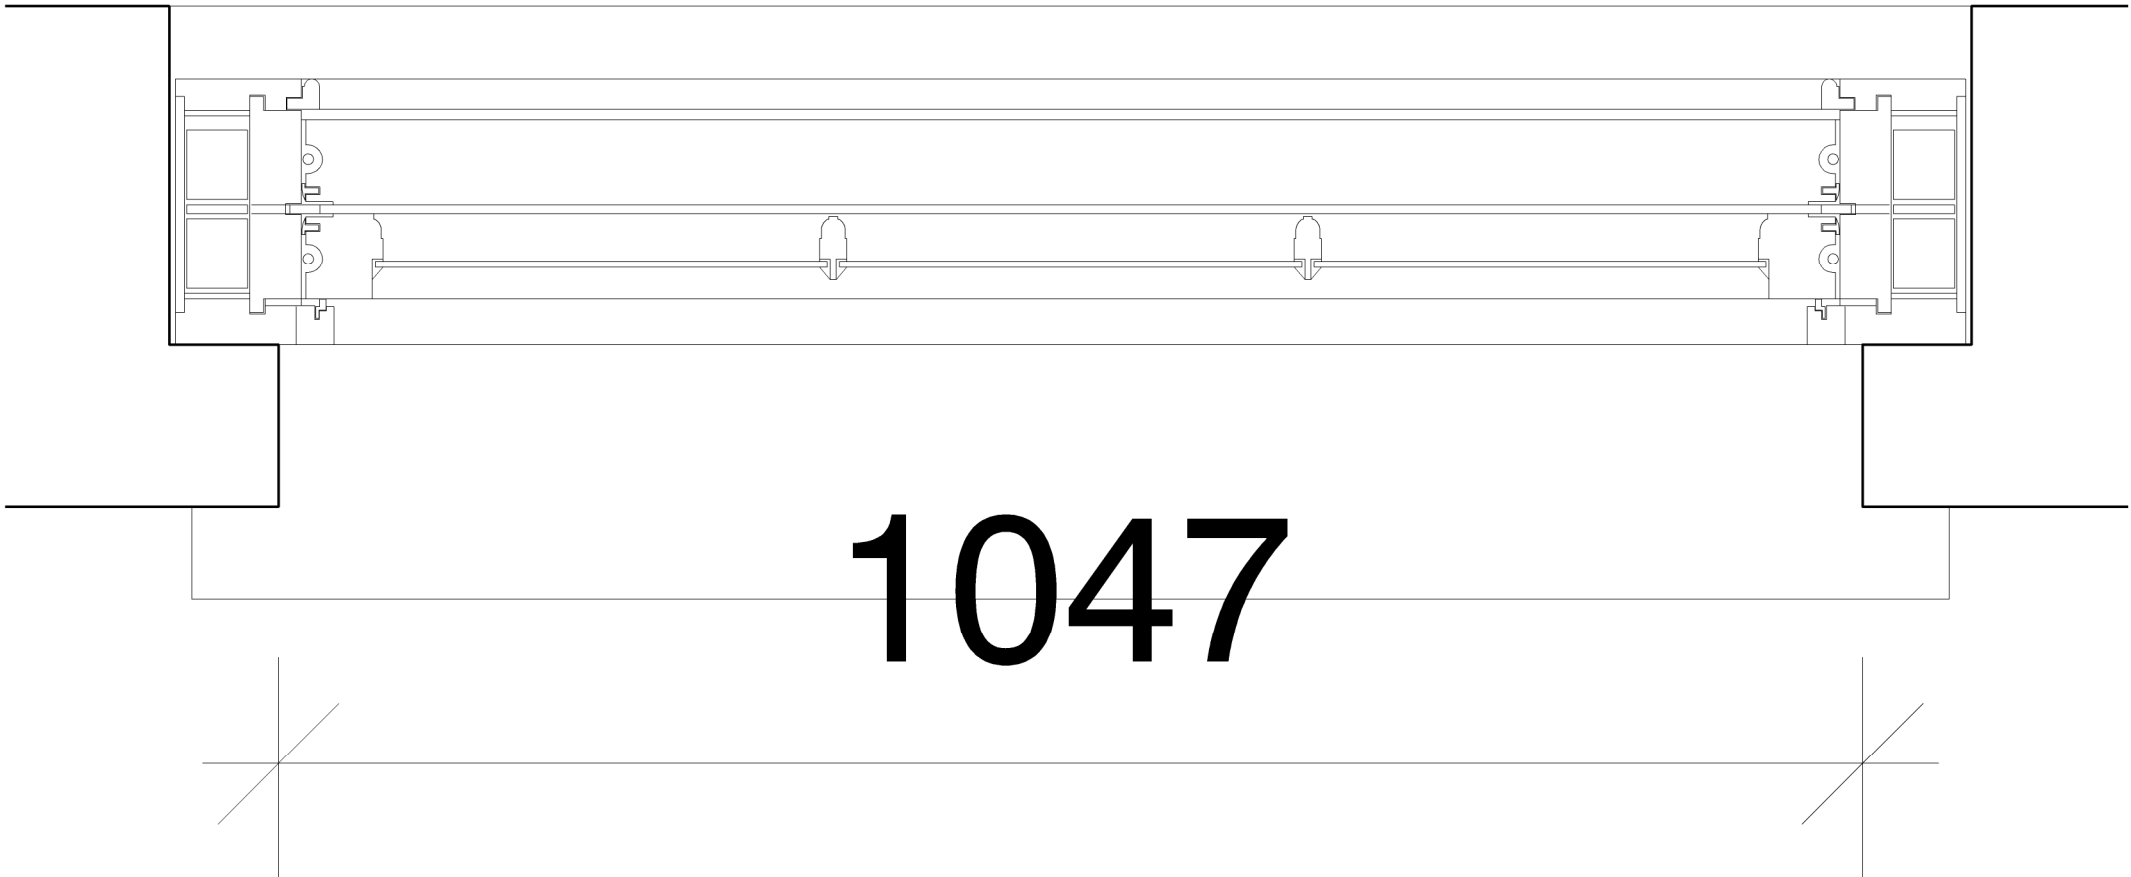

Pre-Existing plan

Typical Pre-Existing Joinery Details - window no.3 Scale 1:5 @A3



Full planning & Listed building

10.09.26		A		Drawing annotated as Pre-Existing	
rev.		date			
These drawings should be approved by the Local Authority. No dimensions to be scaled from this drawing. All dimensions to be checked on site. Refer to Structural Engineer's drawings, details and calcs. This drawing is copyright & should not be reproduced without the permission of the MOONCIE STUDIO.					
client		Mr & Mrs Hossack			
project		7A Bath Place Worthing			
drawing		Pre-Existing Details			
scale		1:5@A3		date 07.07.26	
MOONCIE STUDIO Architectural design services					
M 343 /16				rev. A	