

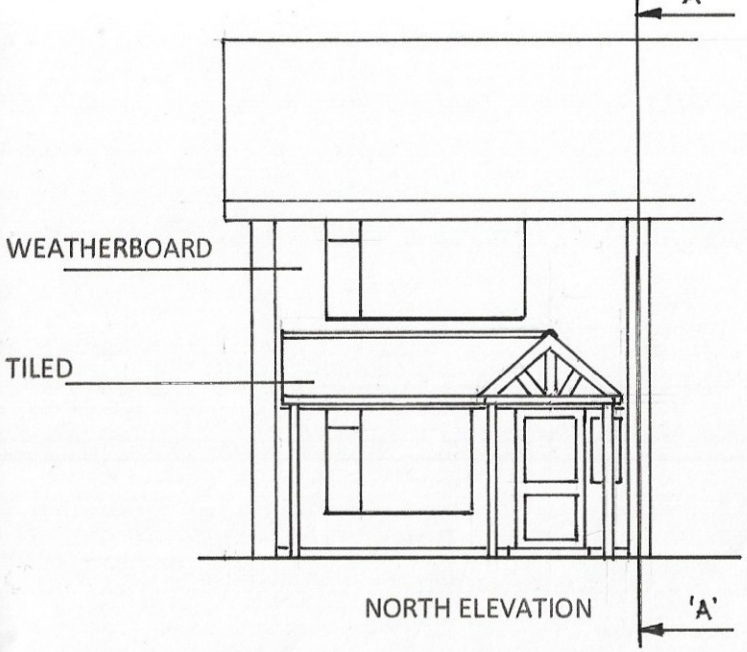



NORTH ELEVATION

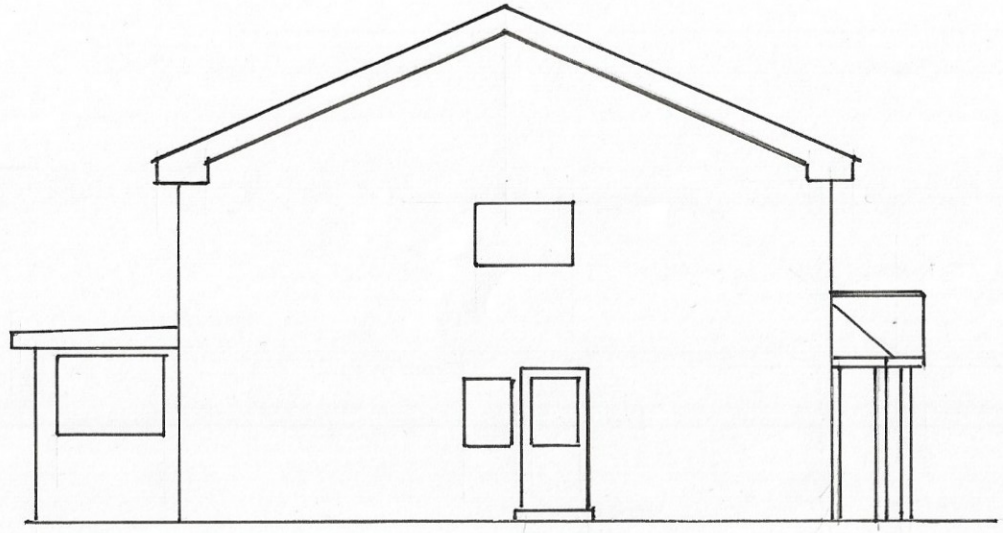

EAST ELEVATION

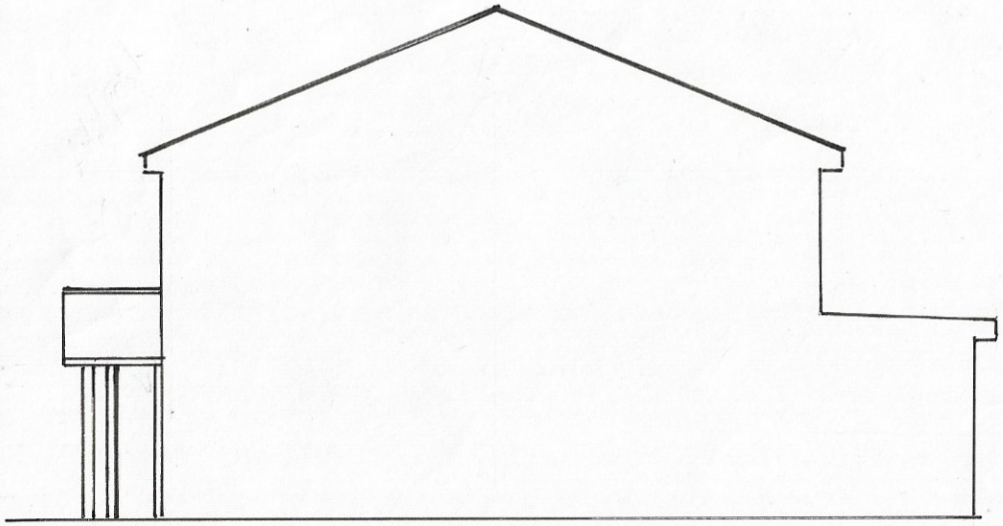

WEST ELEVATION (SECTION 'A A')

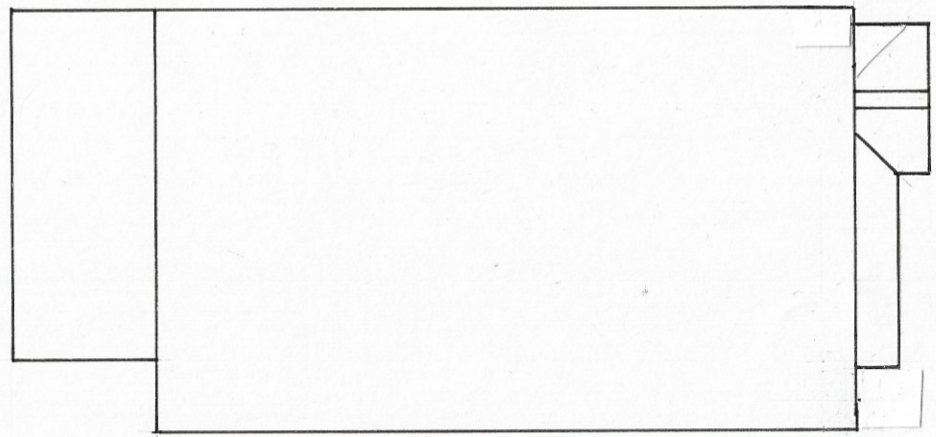

PLAN

0m 1m 2m

PROJECT: 21 Abbots View, Sompting BN15 0NG

New Front Porch.

Drawing Title: Proposed Elevations

Client: Mr R Garnham

ADC Planning Referance: PP-09383092

Agent: Mr M Garnham

Scale 1:100

Version: 3.0 **Date:** 13:03:21