
Ground Floor

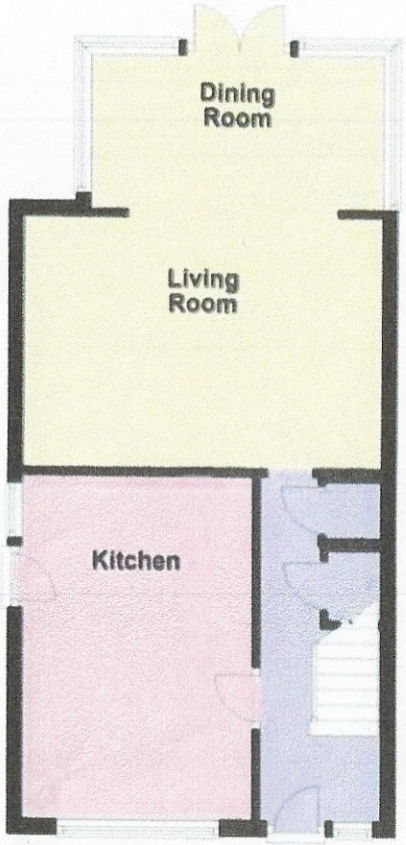


First Floor



NORTH



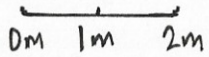

PROJECT: 21 Abbots View, Sompting BN15 ONG.
New Front Porch.
Drawing Title: Existing Floor Plans
Client: Mr R Garnham
Agent; Mr M Garnham
ADC Planning Ref: PP-09383092
Scale: 1:100 Date 08/03/21 Version 2.0