FRONT ELEVATION

BEDROOM FRONT LH

EXISTING TIMBER U/S

T.P. OFFICE COPY

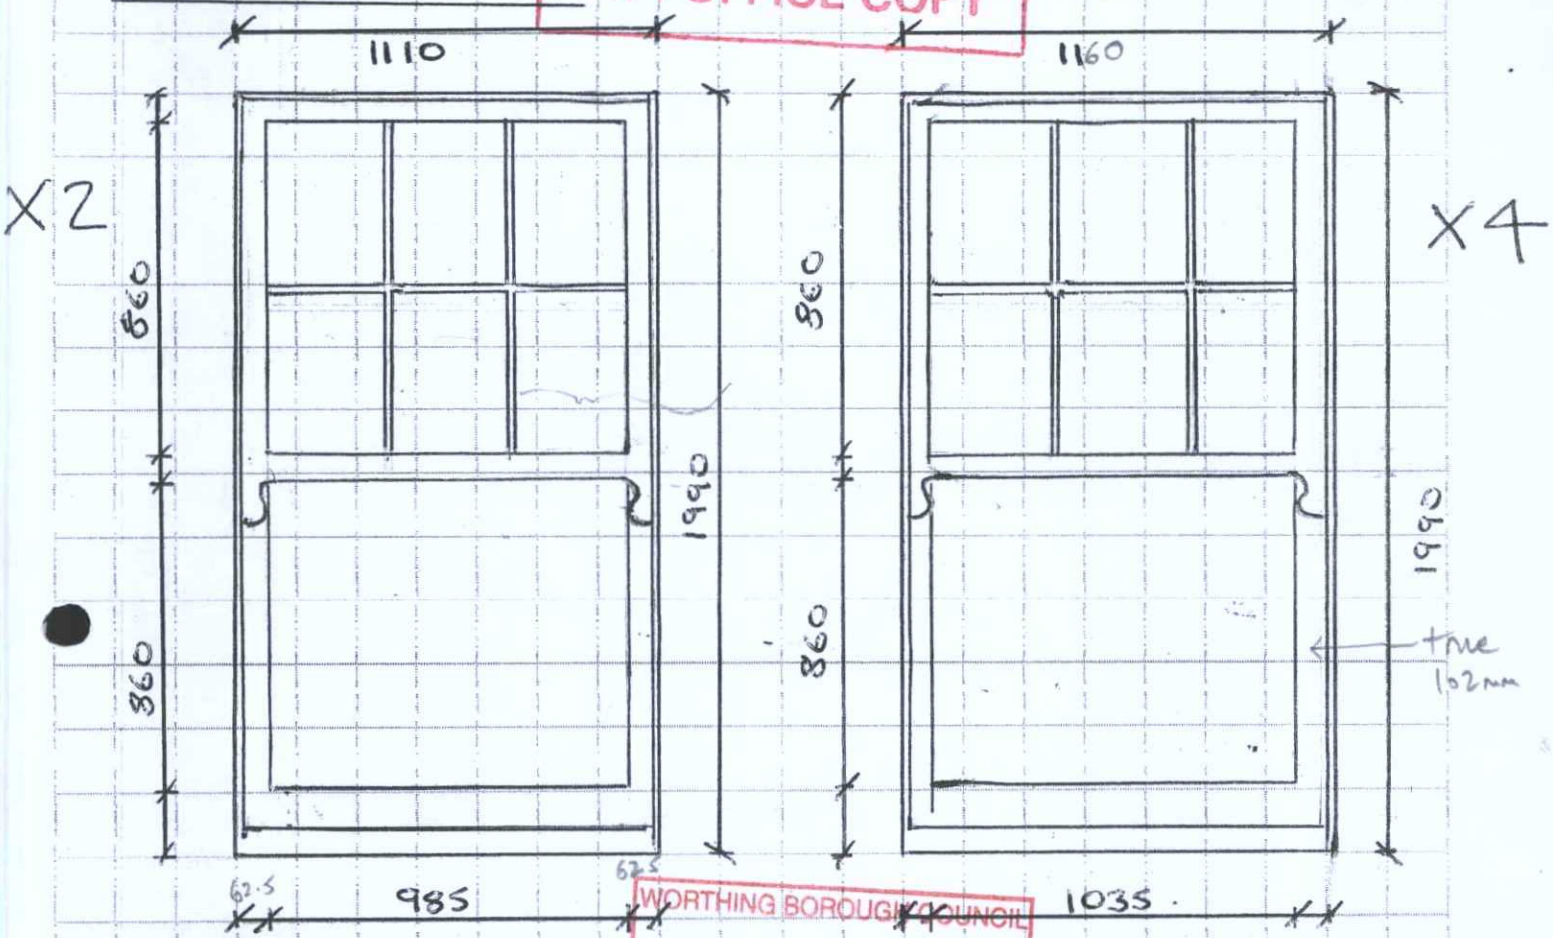

FRONT AND SIDE ELEVATION

LOUNGE AND SIDE BEDROOM WINDOWS (CENTRE OF BAYS)

WORTHING BOROUGH COUNCIL
- 5 MAY 2010
CONSENT REFUSED

PROPOSED UPVC U/S



BOROUGH OF WORTHING
DEPOSITED 11/3/10.
TP REF NO
WB / 10 / 0192 / FULL