WEST ELEVATION

BATHROOM

KITCHEN WINDOW

EXISTING ~~TIMBER/ALUMINIUM~~ WINDOW

T.P. OFFICE COPY

BOROUGH OF WORTHING
DEPOSITED 11/3/10.
TP REF NO
WB / 10 / 0192 / FULL

(3)

EXISTING TIMBER V/S

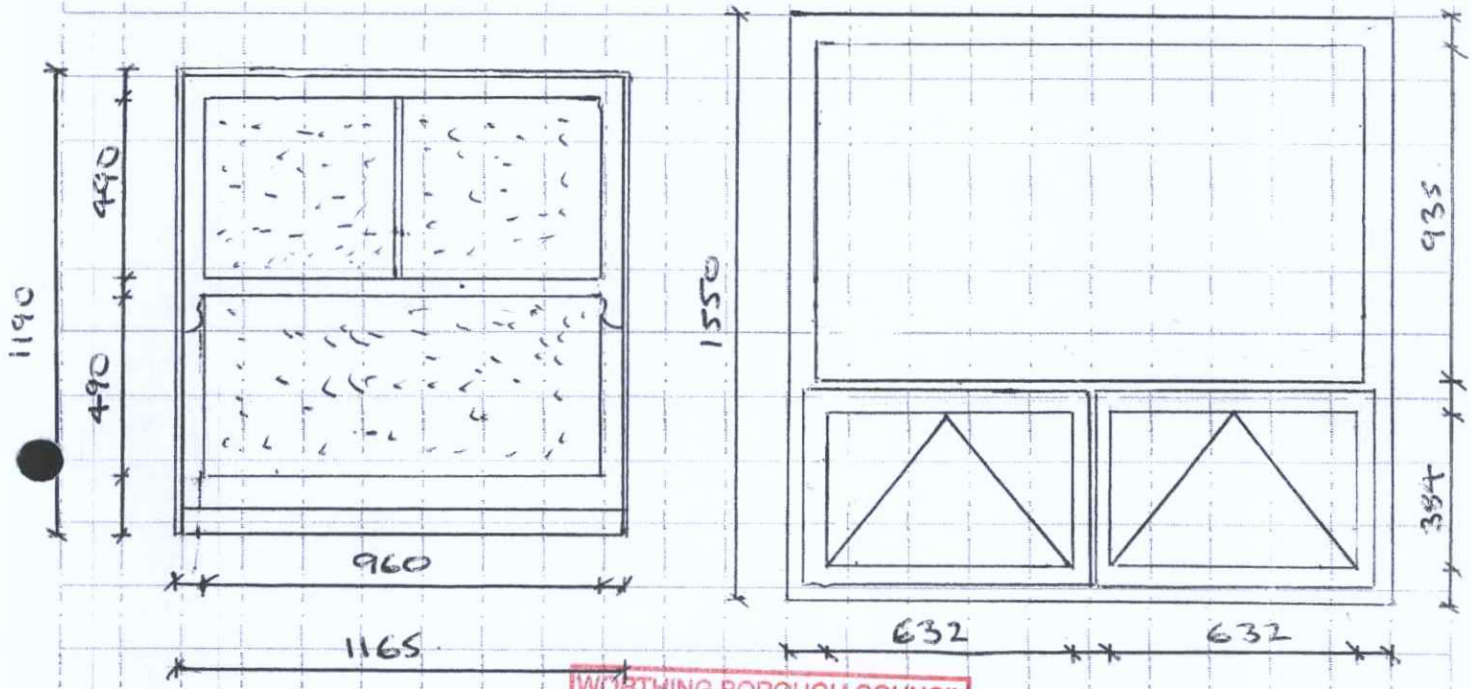

WORTHING BOROUGH COUNCIL
- 5 MAY 2010
CONSENT REFUSED

PROPOSED UPVC V/S

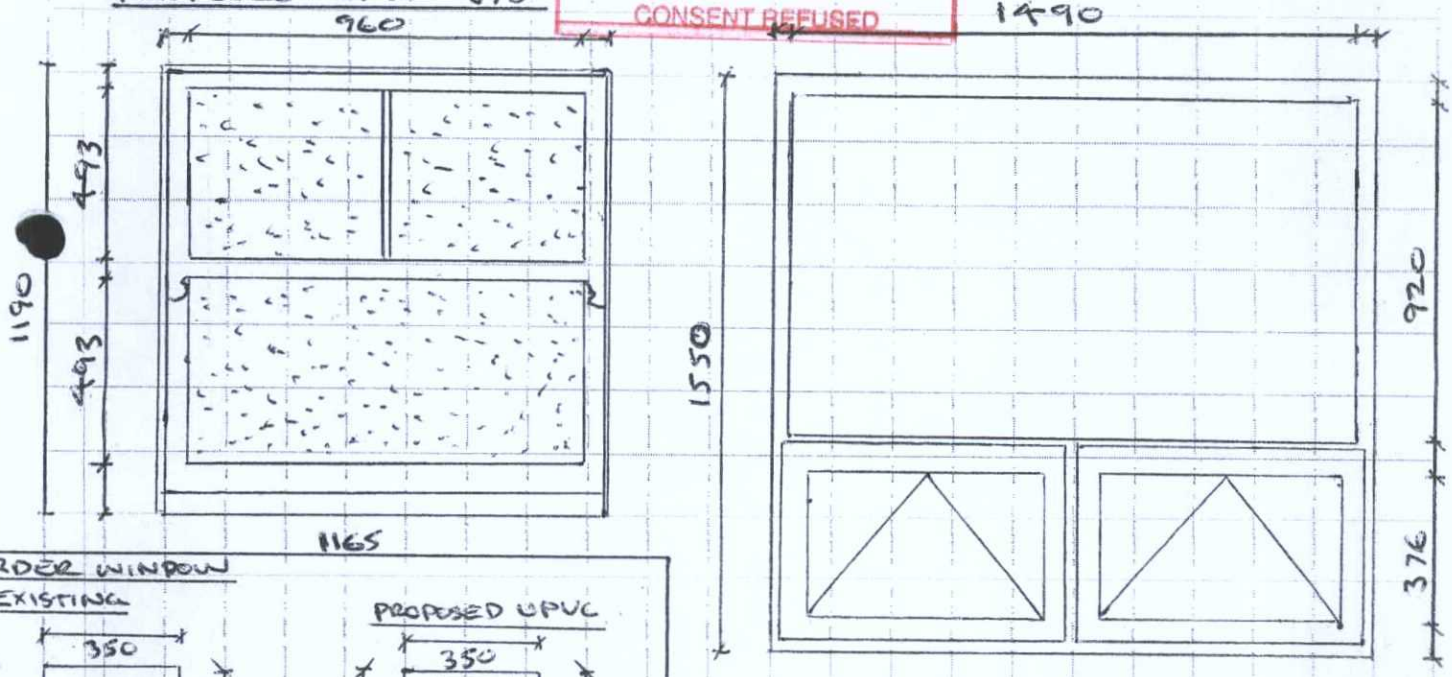

ARDER WINDOW

EXISTING

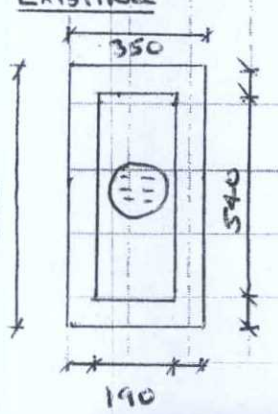

PROPOSED UPVC

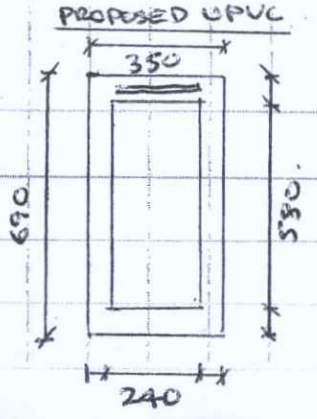

PROPOSED UPVC WINDOW