


Key plan



Existing

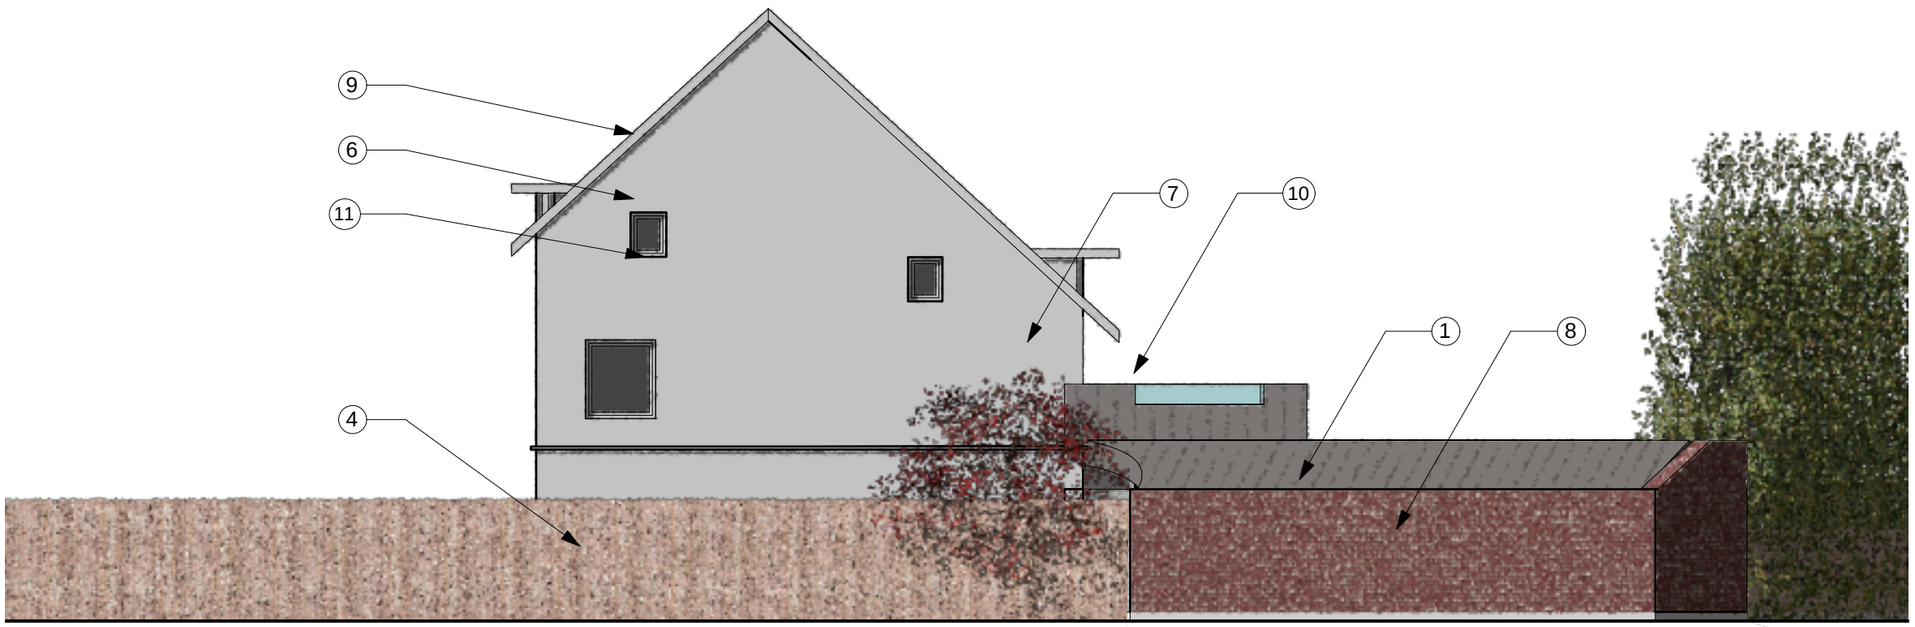

Proposed

Materials

1. White render
2. Existing tiled roof
3. Existing white framed UPVC window
4. Existing timber fence
5. Timber deck
6. Grey standing seam metal cladding

8. Red brick
9. White fascia
10. louvred window surround
11. Grey rooflight

©*thinkingspace ltd 2019

*thinkingspace ltd
100 old fort road, shoreham by sea, west sussex, bn43 5hb
01273446647. hc@thinkingspace.co.uk

Barton House
21 River Close, Shoreham by Sea, BN43 5YF

Side (East) elevation existing and proposed
1:100 @A3
GA/1601/011/c