Side\West

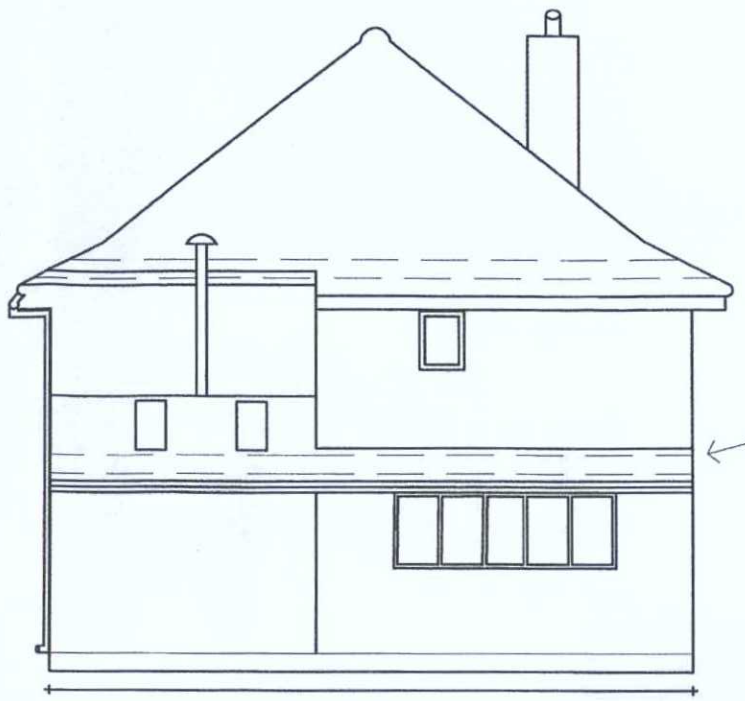

Front\North



AMENDMENT

ADUR & WORTHING PLANNING SERVICES	
PLAN	AWDM/1632/16
DATE VALID	Rec: 14 Dec '16

Side\East

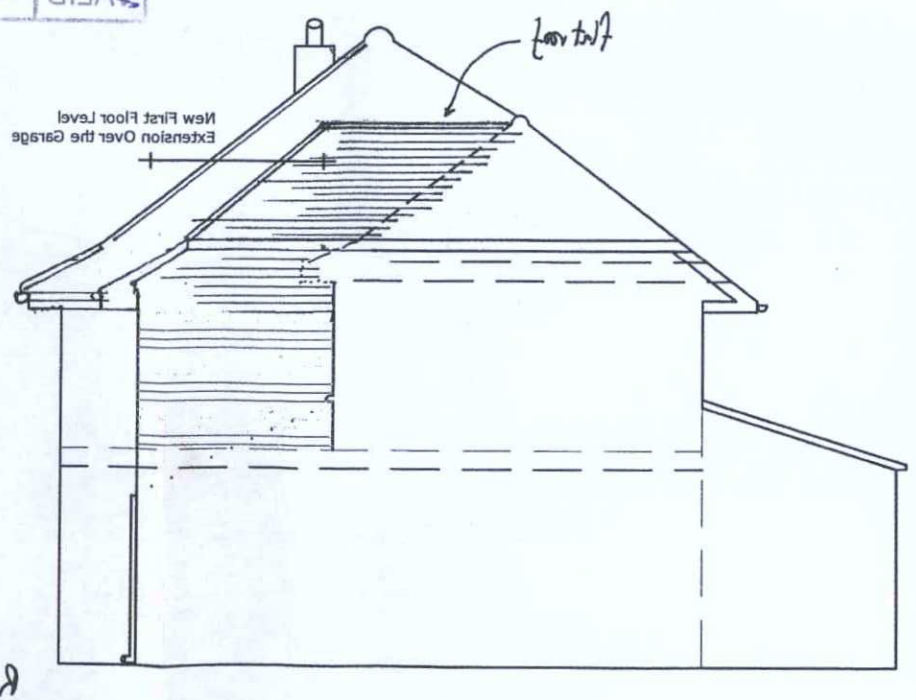

Rev'd: Infills Roof removed - first floor.

Rear\South



RICS	Ovenll Associates Limited 5 The Drive Hove BN3 3JE	303 Upper Shoreham Road Shoreham-by-Sea West Sussex BN43 5QA				
DRG. NO: 2323/8	Scale: 1:100 @ A3	Drawn By: MAT	Date: August 2016	Revision	A	Proposed Elevations