

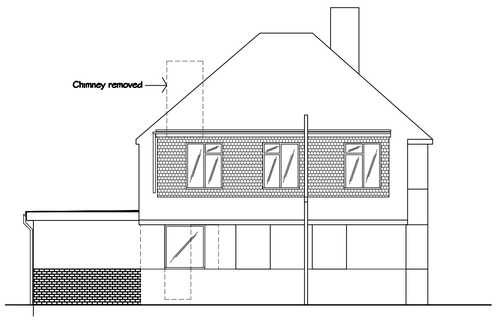


PROPOSED SOUTH ELEVATION 1:100

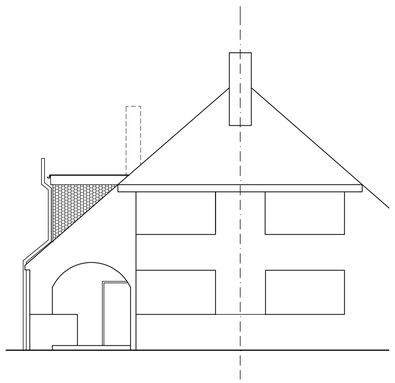

PROPOSED EAST ELEVATION 1:100

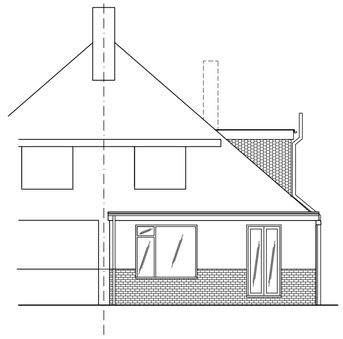


PROPOSED WEST ELEVATION 1:100




PROPOSED NORTH ELEVATION 1:50

Notes


External Finishes:-
Lower walls :- Facing brickwork to match existing
Upper walls :- Painted rendered finish to match existing
Vertical tile hanging :- colour to match existing roof tiles
Windows/Doors :- White Upvc to match existing

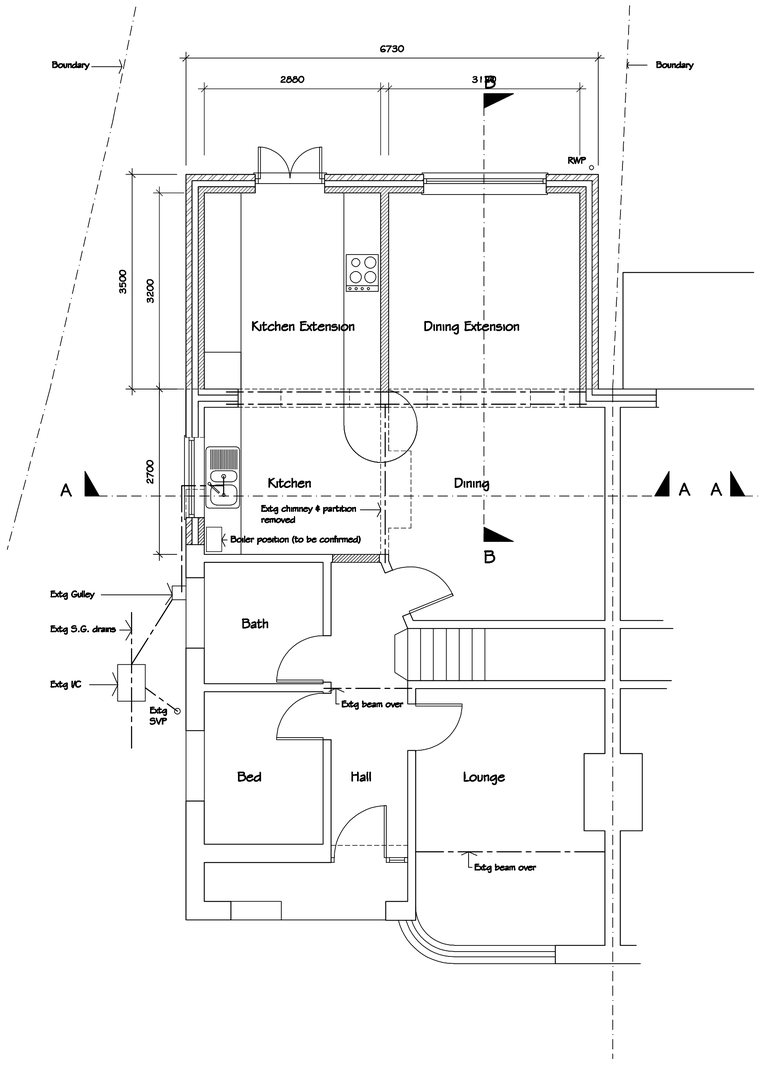


PROPOSED GROUND FLOOR PLAN 1:50

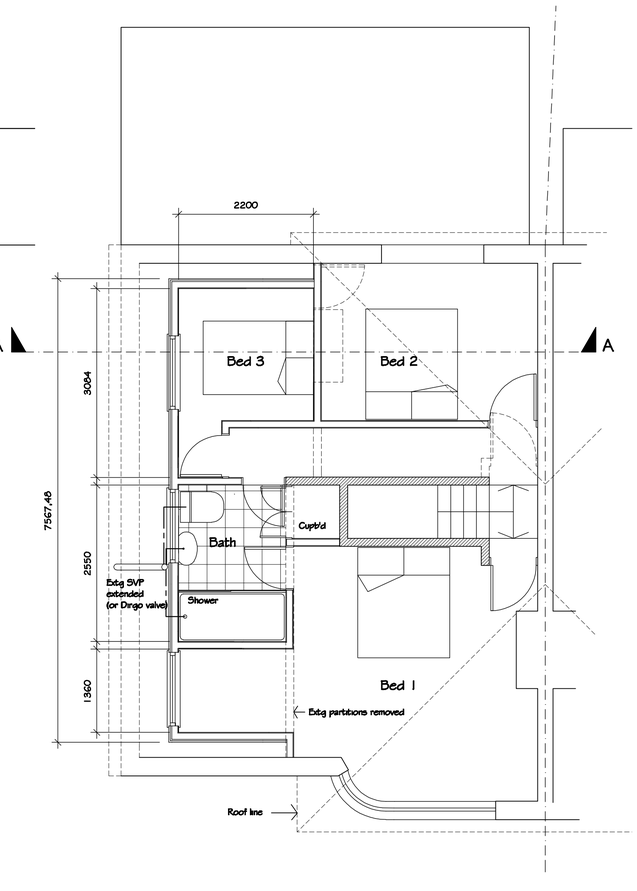


PROPOSED FIRST FLOOR PLAN 1:50

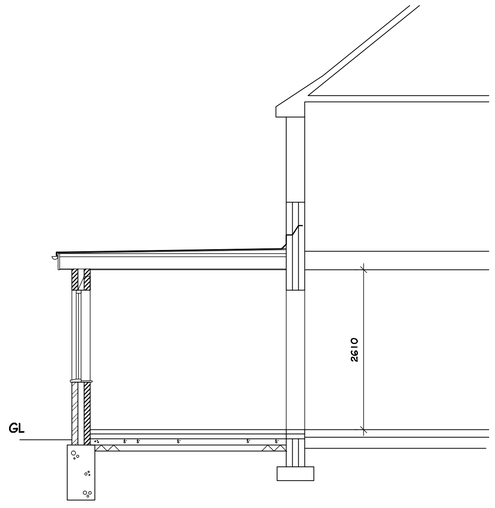

SECTION B-B 1:50

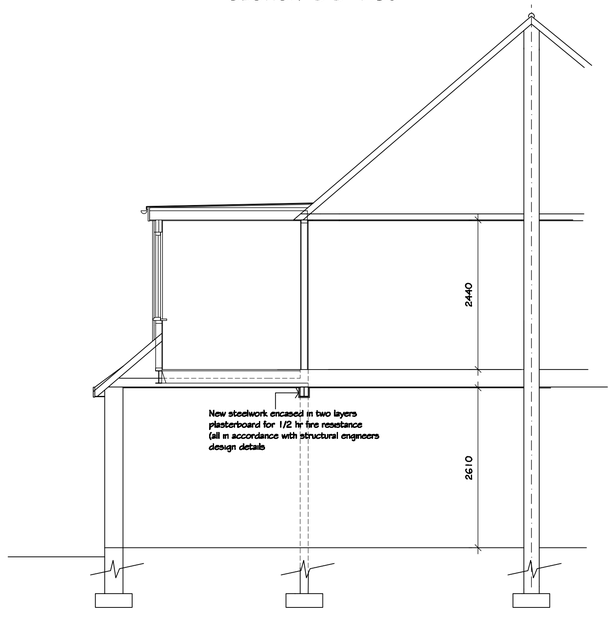

SECTION A-A 1:50

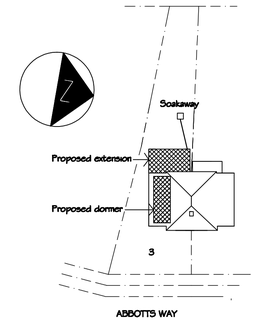

BLOCK PLAN 1:500

This drawing to be read in conjunction with Specification & Structural Engineers design details

REV. A - Rear extension reduced to 3500mm

PROJECT: PROPOSED DORMER TO SIDE ELEVATION & SINGLE STOREY REAR EXTENSION

LOCATION: 3, ABBOTS WAY, LANCING

SCALE: AS NOTED @ PAPER SIZE A1
DATE: OCTOBER 2010
DWG NO: 4551/1 Rev A

ARW Design, 89,South Street,Tarring,
Worthing,West Sussex,BN14 7ND
T: 01903234197 M: 07771851222
E: Arweeden1@aol.com