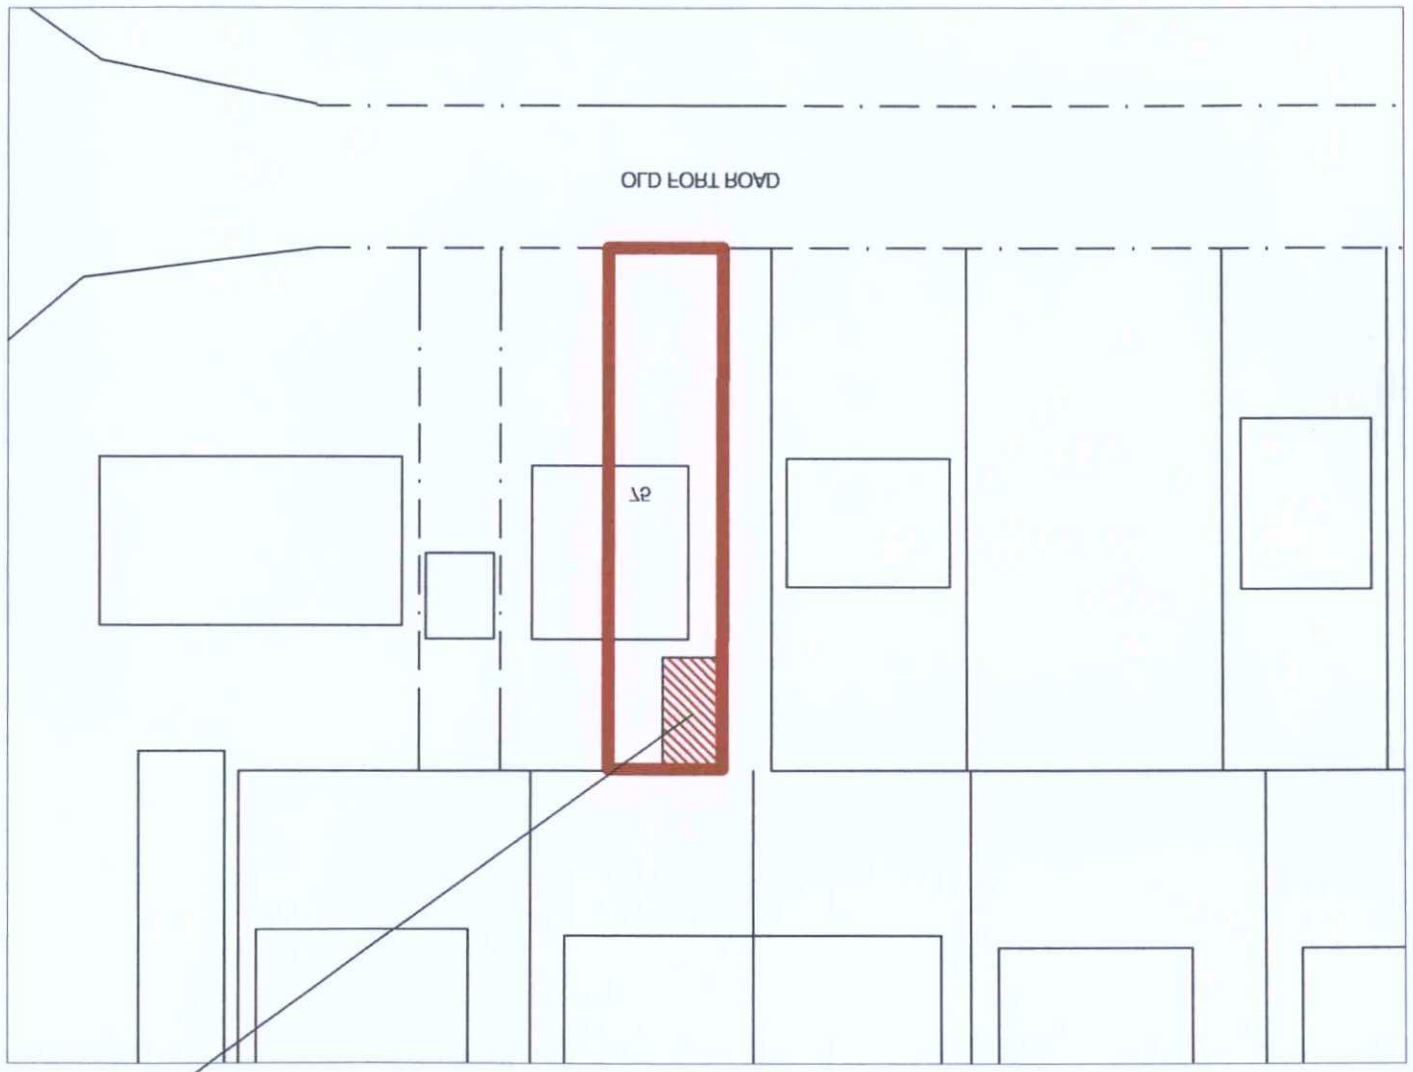

Location PLAN 1:1250

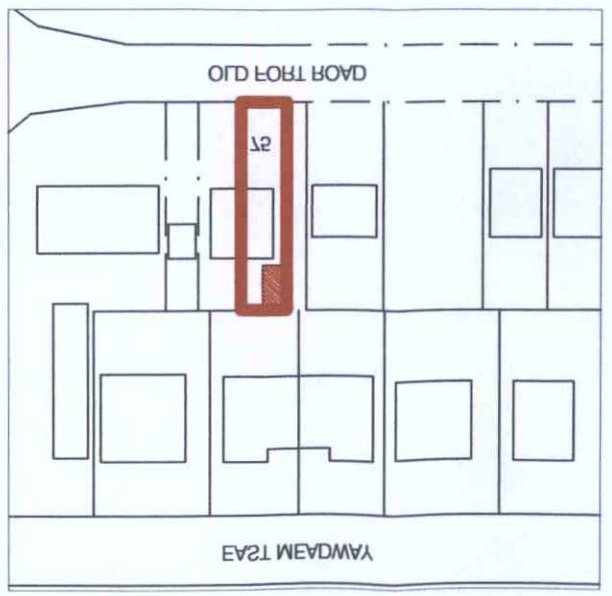

Old Fort Road

1:1250 Scale Bar

10m 20m 30m 40m 50m

PLANNING SERVICES	ADUR & WORTHING
PLAN	AWDM/0848/14
DATE	30 JUN 2014
VALID	

BLOCK PLAN 1:500

1:500 Scale Bar

10m 20m 30m 40m

Copyright of:

BLW

Architectural & Planning Services
15 West Street
Shoreham By Sea
BN43 5WF
01273 441009
07856899101
e-mail: penw@plwarchitectural.co.uk
website: plwarchitectural.co.uk

Project:
Proposed garage at:
75 Old Fort Rd
Shoreham By Sea
Sussex

Title:
LOCATION & BLOCK PLAN

Client: Mr Vanik Badoumian

Scale:
1:500, 1:1250 @ A3 paper size

Date: 11.6.2014
Drawn: BLW

Drg. No. 02
Revn

Note: All dimensions to be checked on site.