
8 the Marlinespike

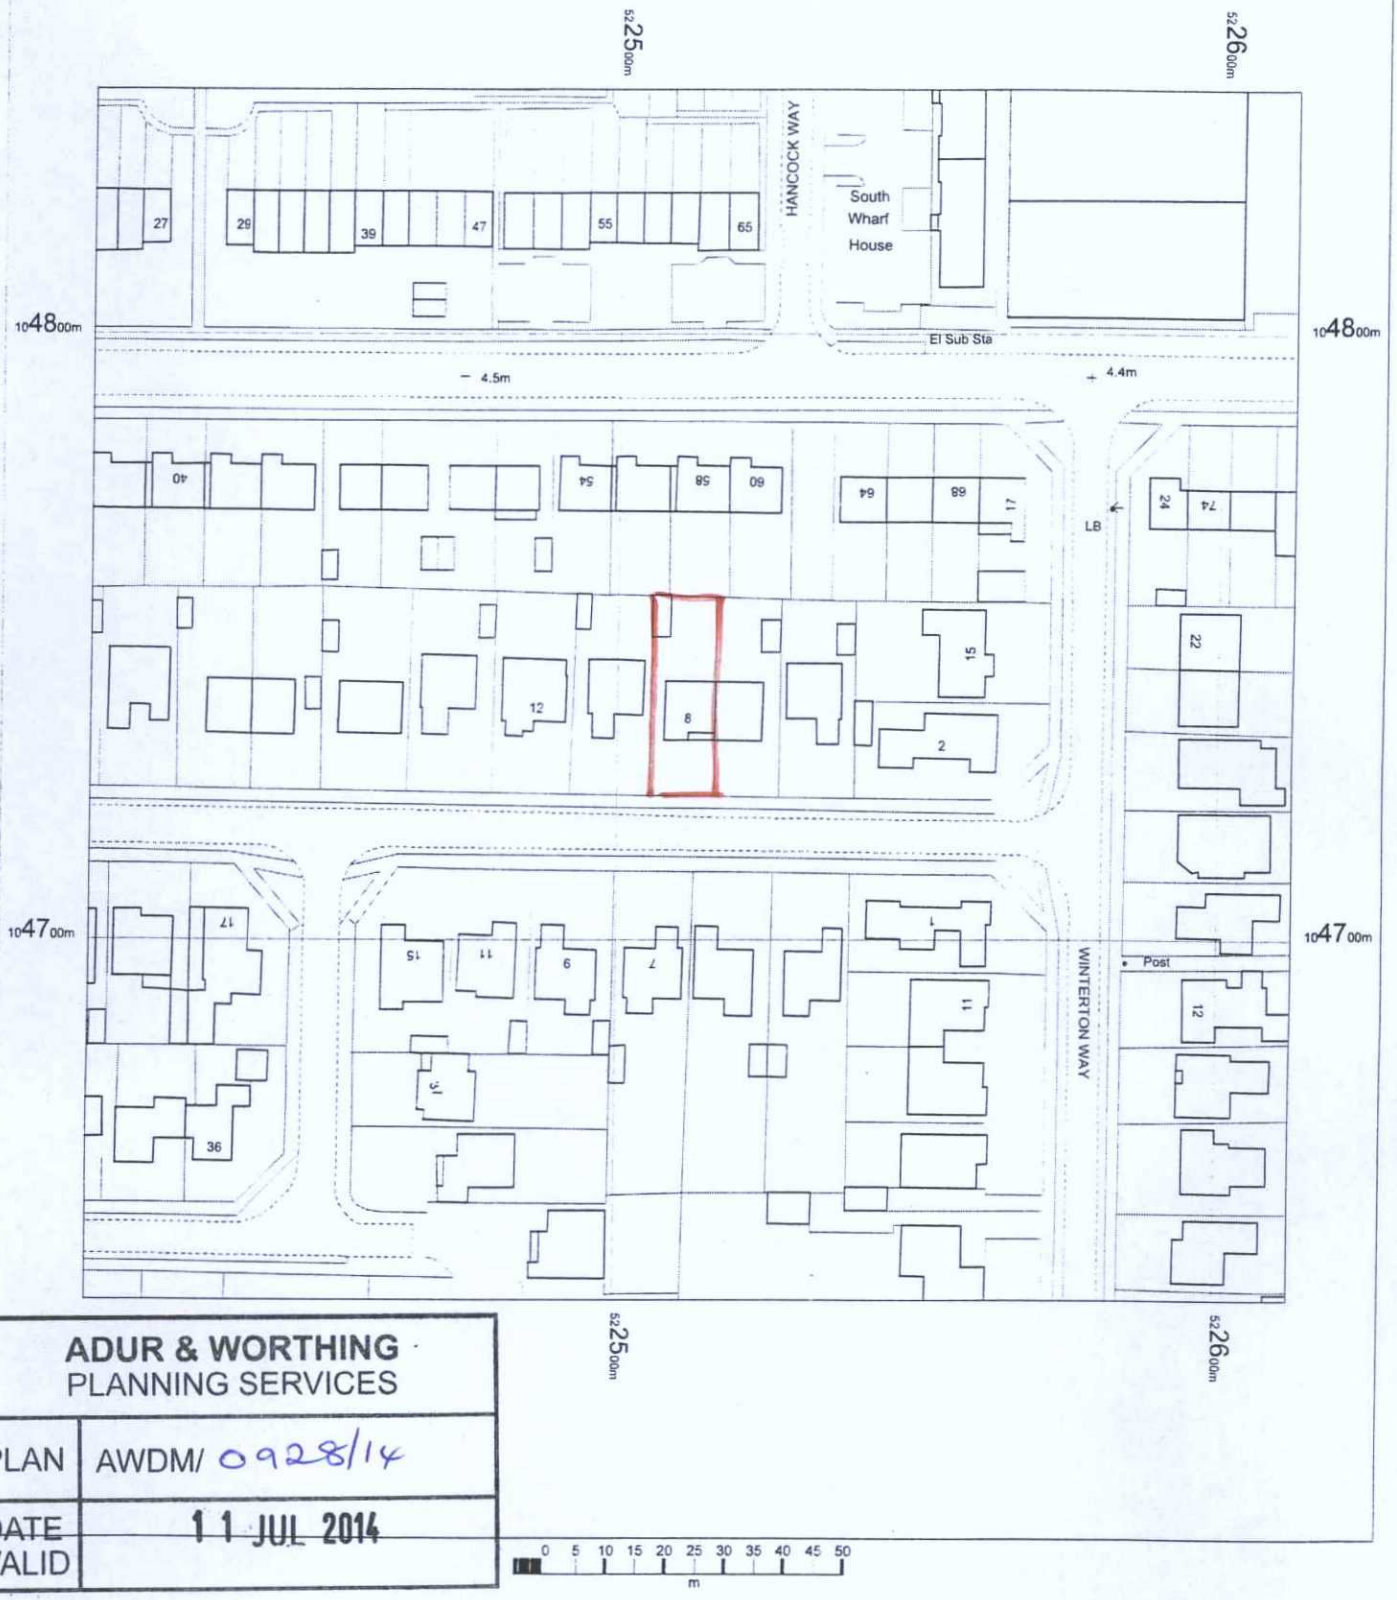

ADUR & WORTHING
PLANNING SERVICES

PLAN	AWDM/ 0928/14
DATE VALID	11 JUL 2014

OS Mastermap
12 January 2012. ID: BW1-00120277
maps.blackwell.co.uk

1:1250 scale print at A4, Centre: 522512 E, 104740 N

©Crown Copyright. Licence no. 100041040

Mapping sourced from Ordnance Survey

BLACKWELL'S
www.blackwellmapping.co.uk
TEL: 0117 926 2322
maps.bristol@blackwell.co.uk