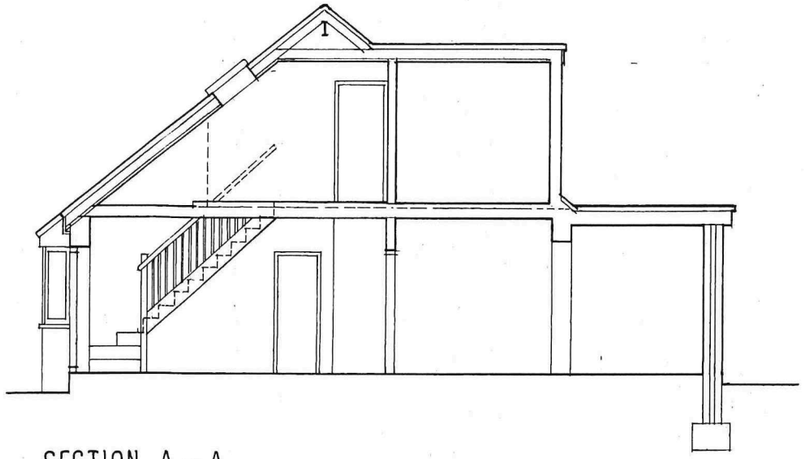

SECTION A – A

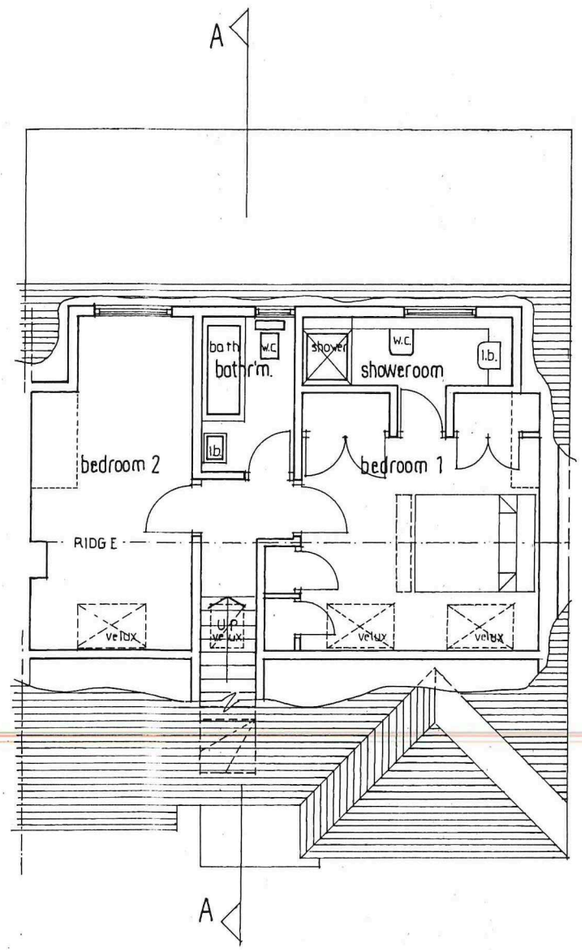

FIRST FLOOR PLAN

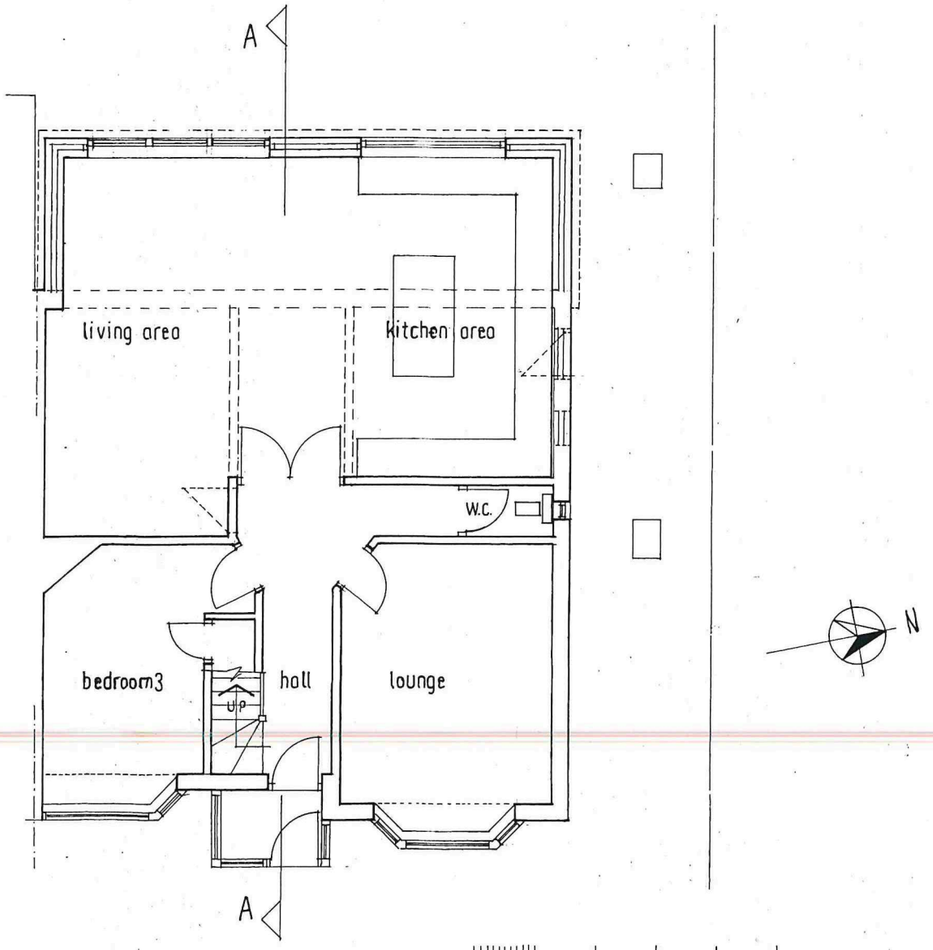

GROUND FLOOR PLAN

HOUSEHOLDERS APPLICATION

SINGE-STOREY REAR EXTENSION

N.B. DEVELOPMENT OF ROOFSPACE IS SUBJECT OF A SEPARATE LAWFUL DEVELOPMENT APPLICATION.

LAWFUL DEVELOPMENT WORKS TO BE CARRIED OUT IN FULL BEFORE COMMENCING REAR EXTENSION

24/05/2024

DWG. No. 2

16 GREET ROAD LANCING

PROPOSED ALTERATIONS – FLOOR PLANS & SECTION

DRAWN BY:
ALAN R. WOOD
75 WESTBOURNE STREET
HOVE BN3 5PF

SCALE: 1:100

DATED: FEB. 2024