




West Elevation

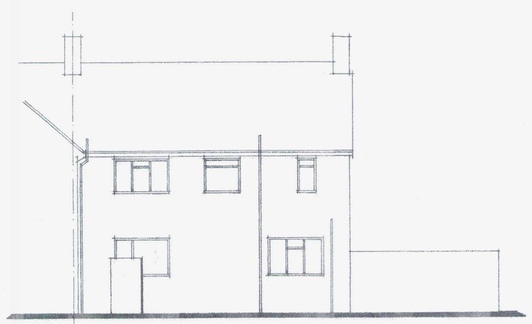


South Elevation

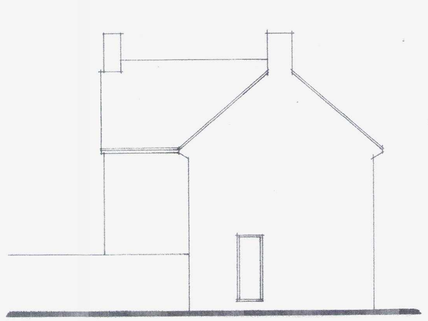


East Elevation

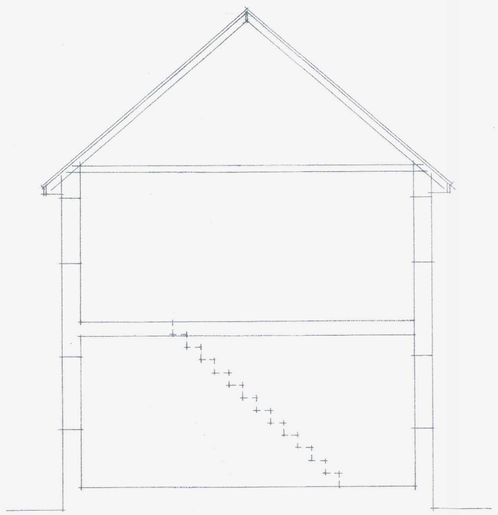


Section

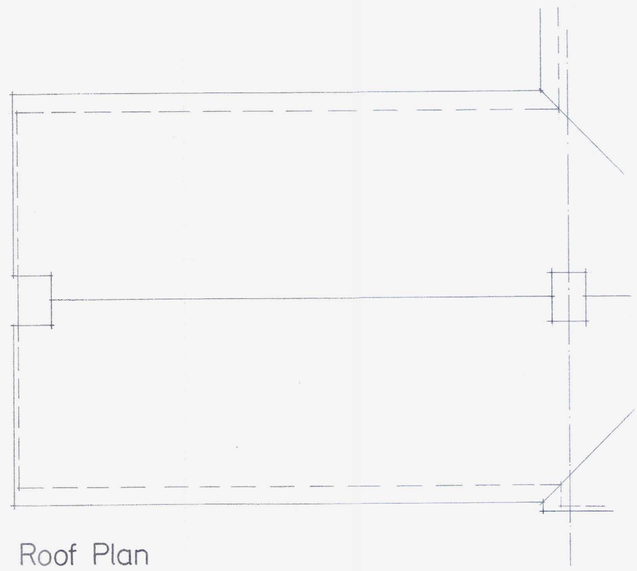

Roof Plan

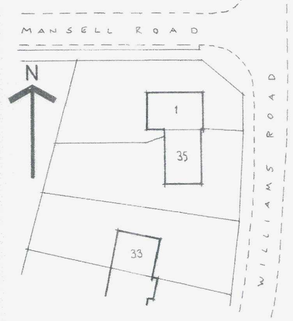


Block Plan 1:500

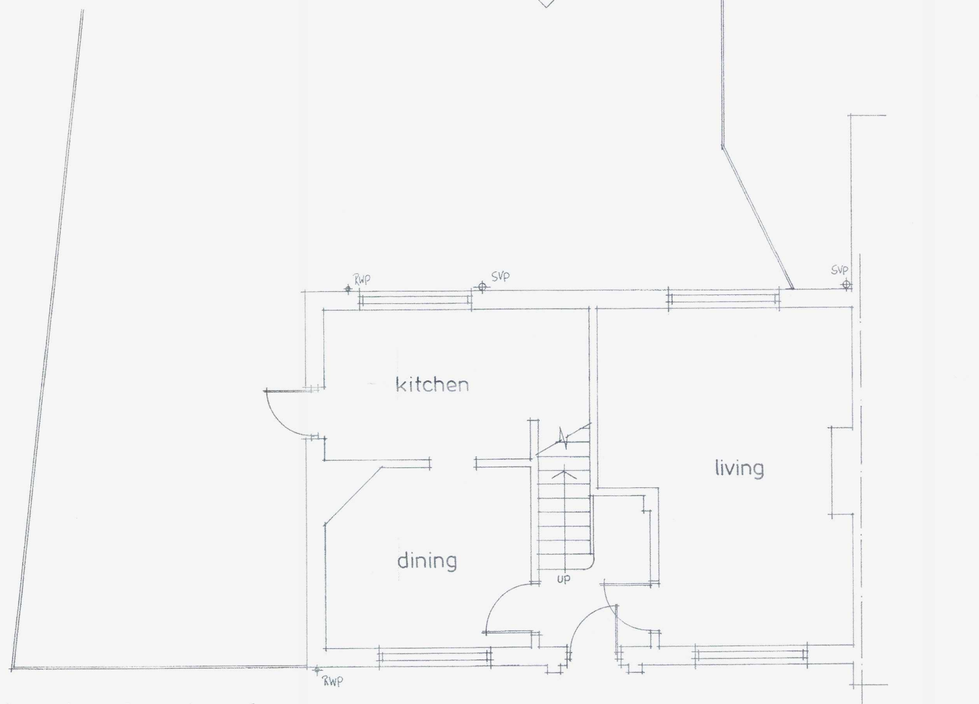

Ground Floor Plan

north

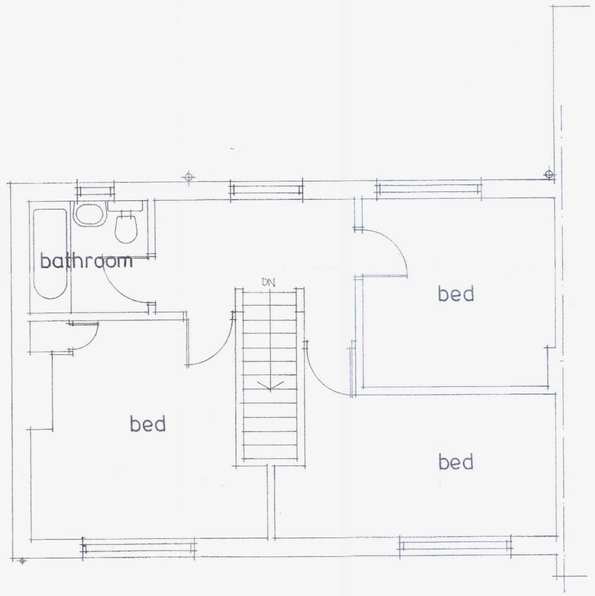

First Floor Plan

A1 PAPER SIZE SCALE 1:50 0 1 2 3 4 5
1:100 0 1 2 3 4 5 6 7 8 9 10
1:500 0 10 20 30

1259/15
21 AUG 2015

Do not scale from this drawing all dimensions must be checked on site. This drawing is the sole copyright of Insite Planning Ltd.

Insite Planning Ltd
5 Beechwood Avenue
Brighton, East Sussex
BN1 8ED
Tel: 01273 558118
Email: insiteplanning@yahoo.co.uk

Client:

Job:

35 Williams Road
Shoreham

Existing Plans
and Elevations

Date: 28.7.15 Scale: 1:50, 1:100

Drawing No. 1588/1906