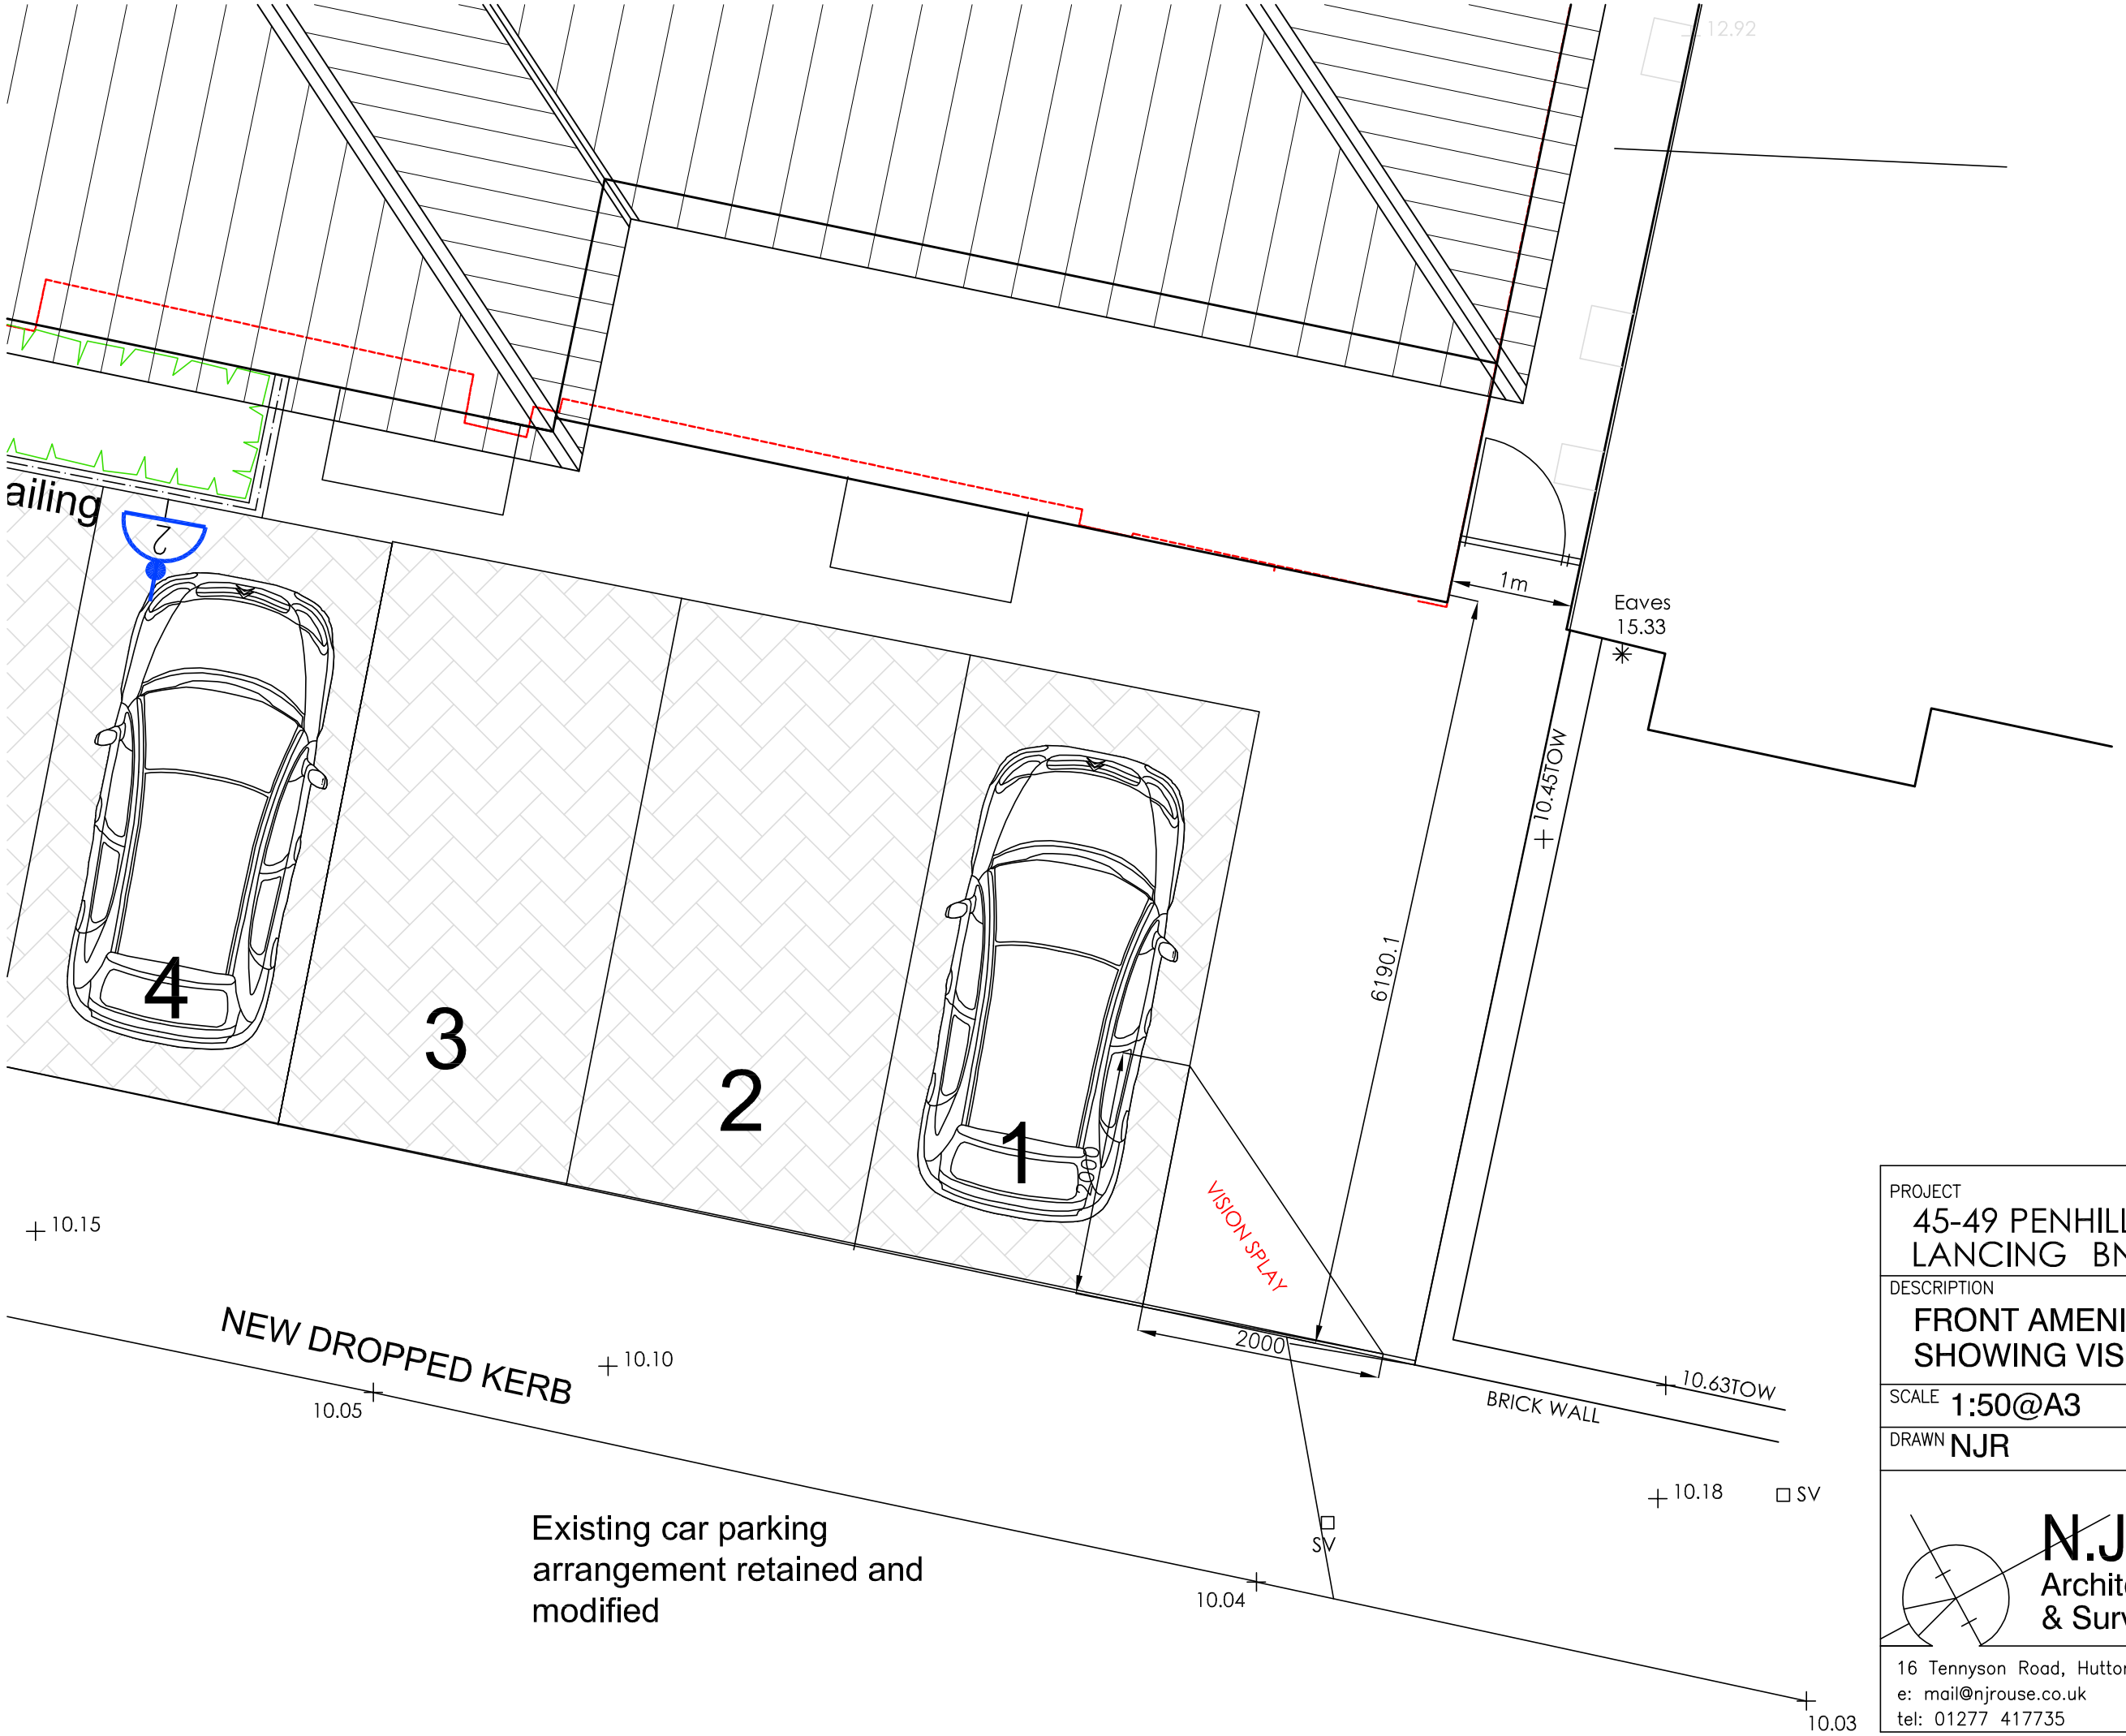

Existing car parking arrangement retained and modified

PROJECT
45-49 PENHILL ROAD
LANCING BN15 8HB

DESCRIPTION
FRONT AMENITY SPACE
SHOWING VISION SPLAY BAY 1

SCALE	1:50@A3	DATE	JAN 2020
DRAWN	NJR	DWG No	PR.18.48

N.J.Rouse
Architectural Design
& Surveying Services

16 Tennyson Road, Hutton, Brentwood, Essex CM13 2SJ
e: mail@njrouse.co.uk www.njrouse.co.uk
tel: 01277 417735 m: 07958 790207