Do Not Scale. All dimensions and conditions are to be checked on site prior to preparing drawings or commencing any work. © This drawing is the property of JDRM Architectural Design LLP and protected by the Copyright, Designs and Patents Act, 1988

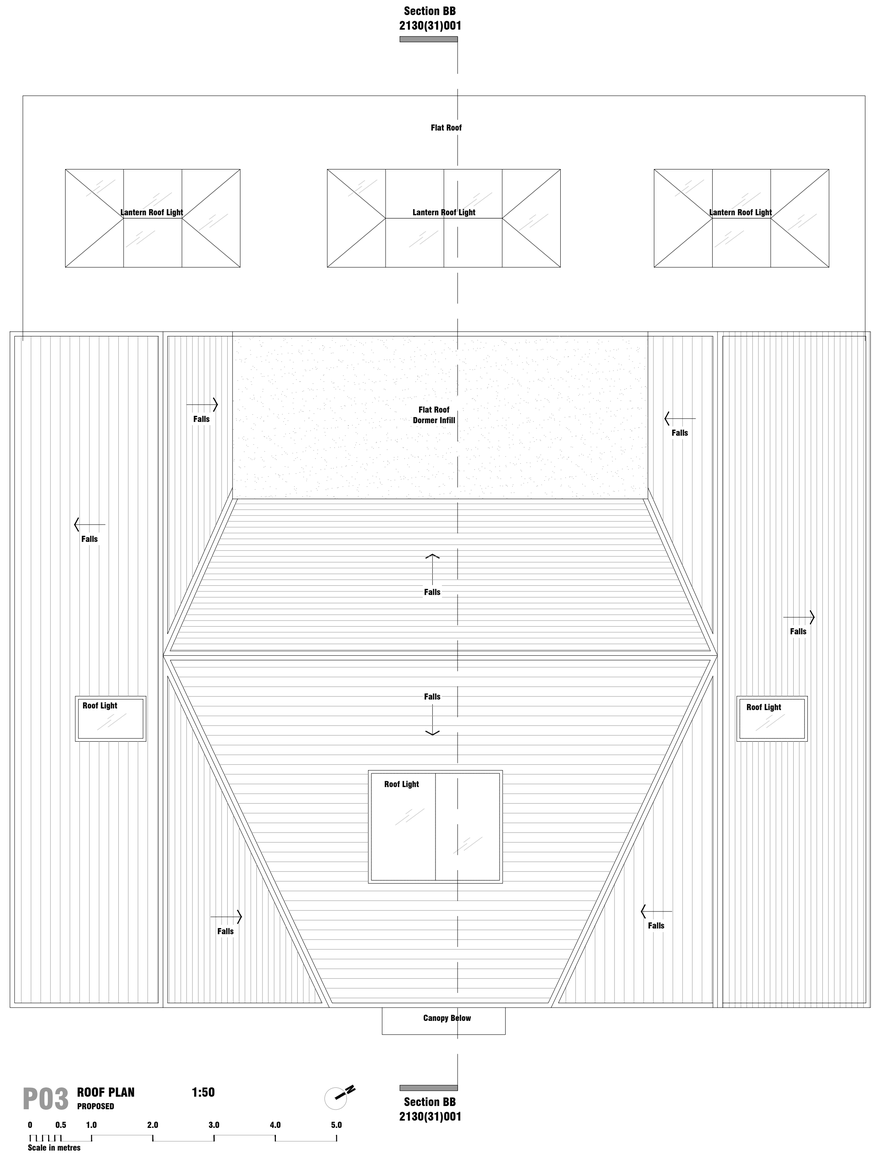

P03 **ROOF PLAN** 1:50
PROPOSED

0 0.5 1.0 2.0 3.0 4.0 5.0
Scale in metres

Rev:	Date:	Notes:	Drawn:	Checked:
/	07.12.2020	ISSUE FOR APPROVAL	RM	JD

Project:
SHEARINGS, THE STREET
SHOREHAM-BY-SEA
PETER HUDSON

JDRM Architectural Design LLP

drawing number: **2130(21)102** rev: /

PROPOSED PLANS
ROOF PLAN

SCALE 1:50 @ A1

Issued for:
APPROVAL

Drawn by: RM
Checked by: JD

STUDIO 8 | BEACONSFIELD STUDIOS | 25 DITCHLING RISE | BRIGHTON | BN1 4QL
w w w . j d r m a r c h i t e c t u r e . c o m