
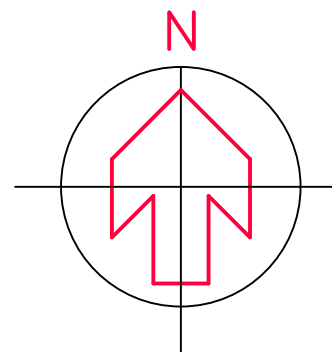


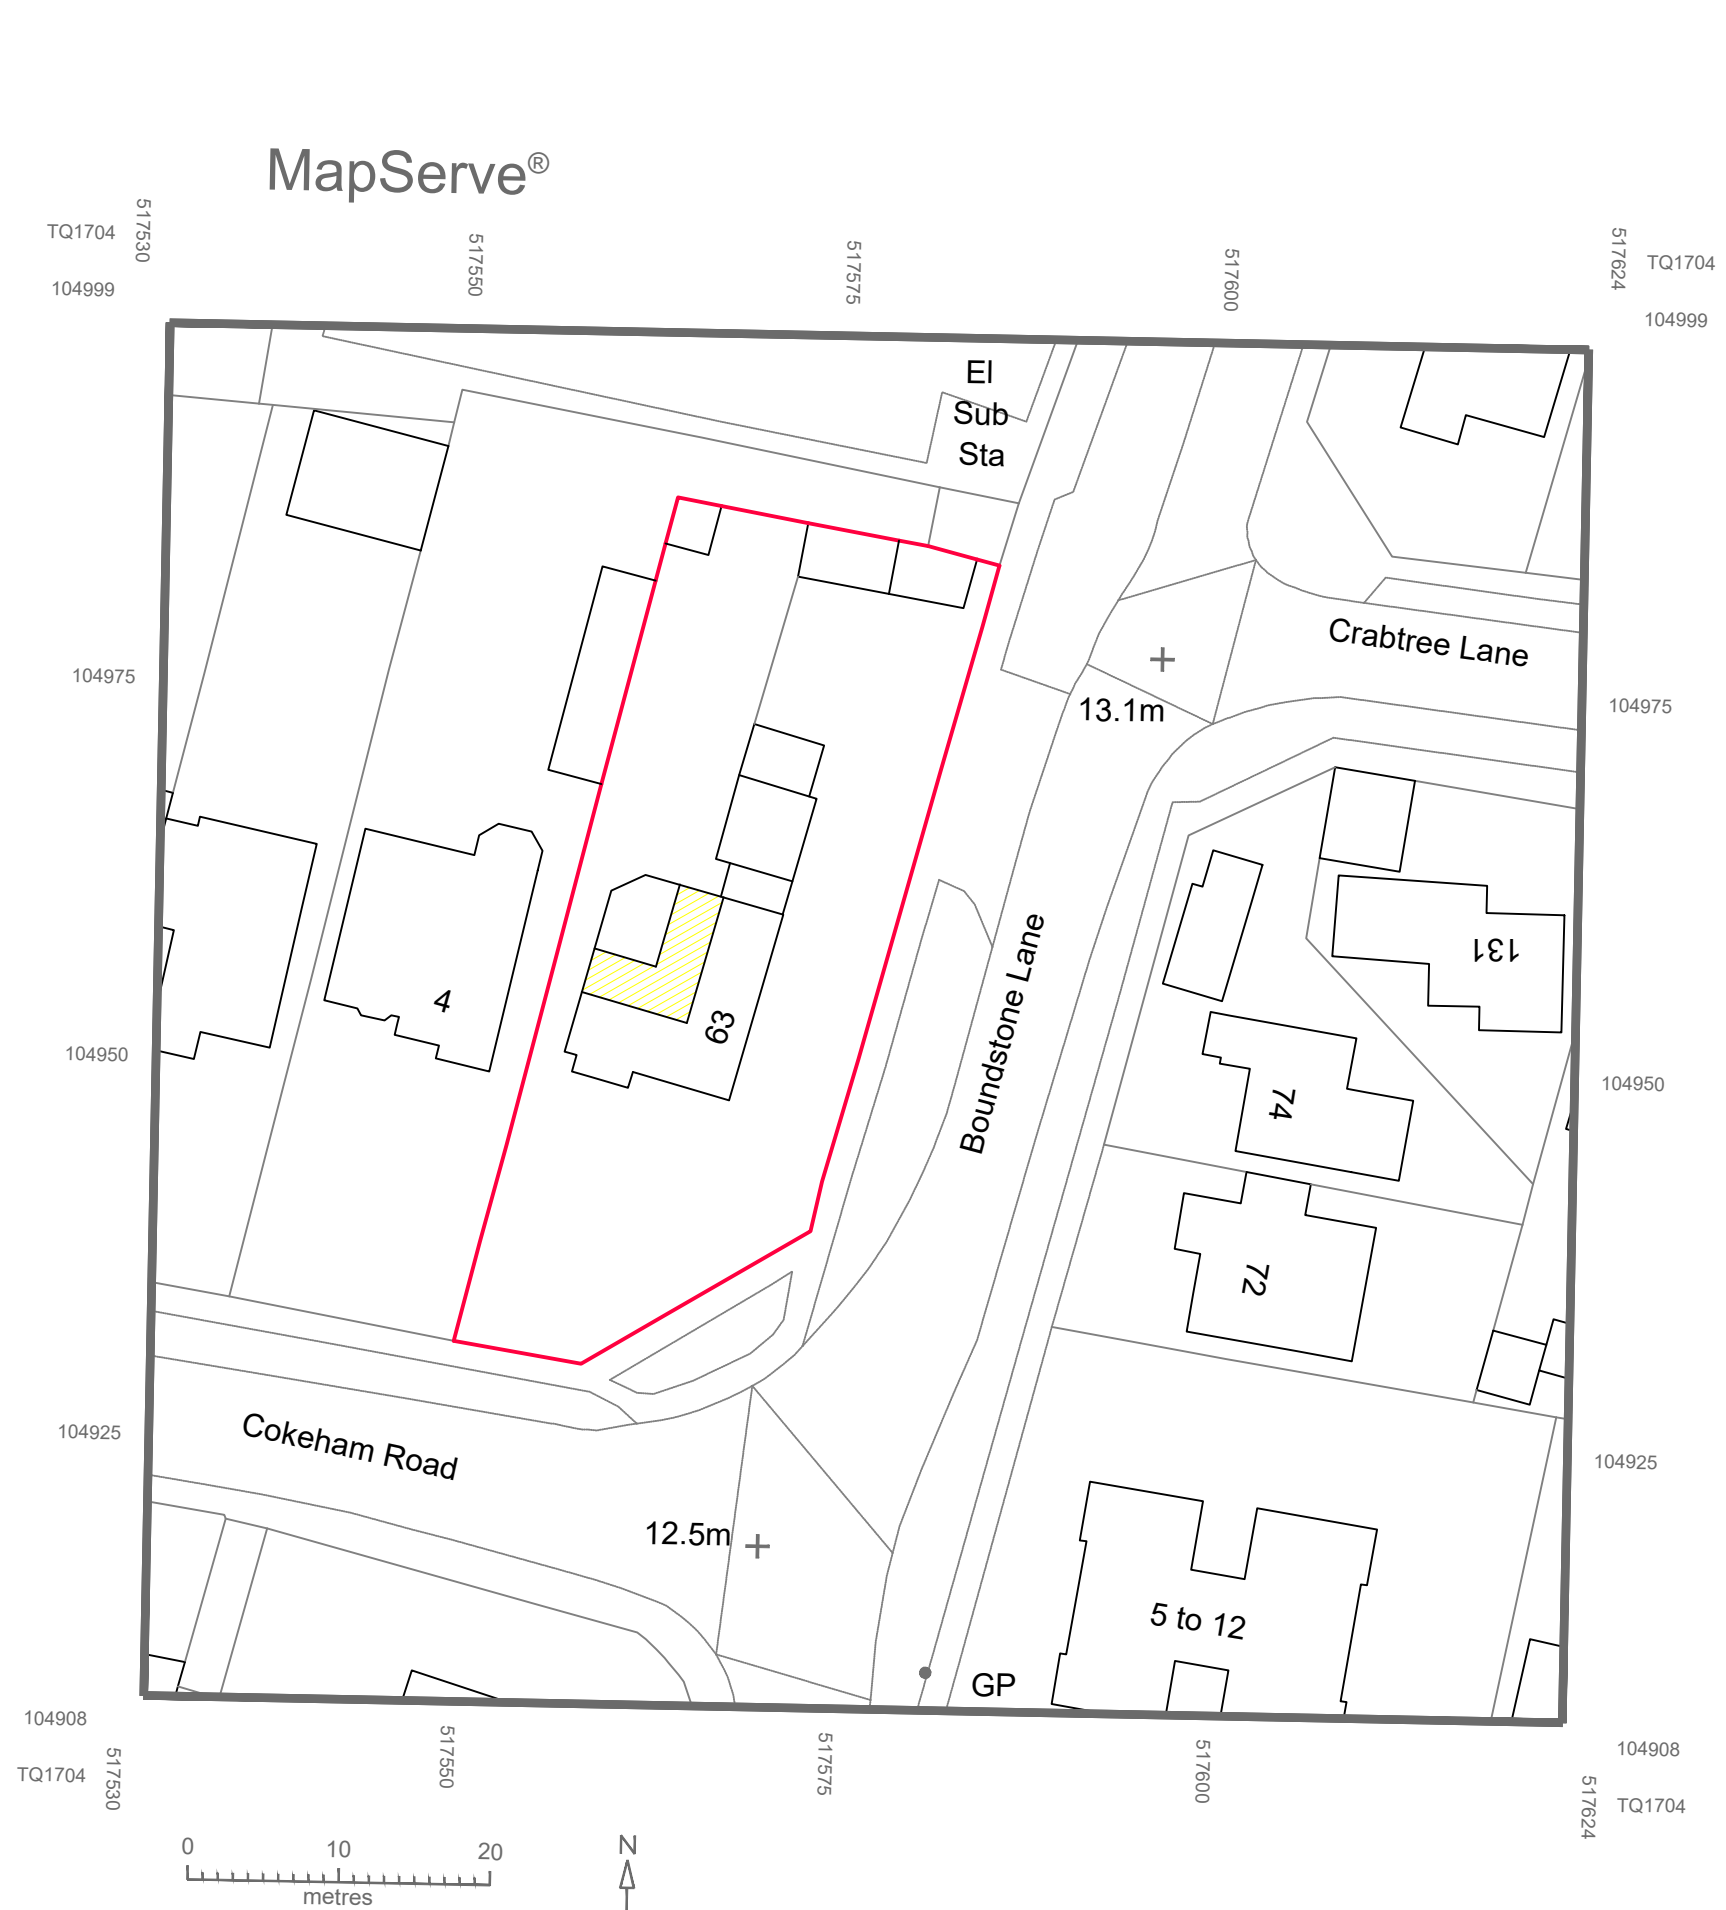

DVD Building Design
Flat E2, Belvedere
152-158 Dyke Road
BN1 5PA
Brighton

07976 410454

Revision

Client
Richard James

Project
Proposed rear & side dormers 63 Boundstone Lane Sompting Lancing
BN15 9QU

Drawing
block plan
Issue Date
Scale
CHL drawing ref.
2026-13-07
1:500@A3