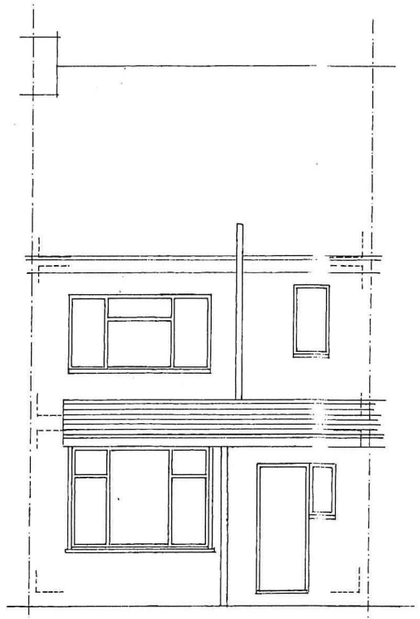

FRONT [WEST] ELEVATION

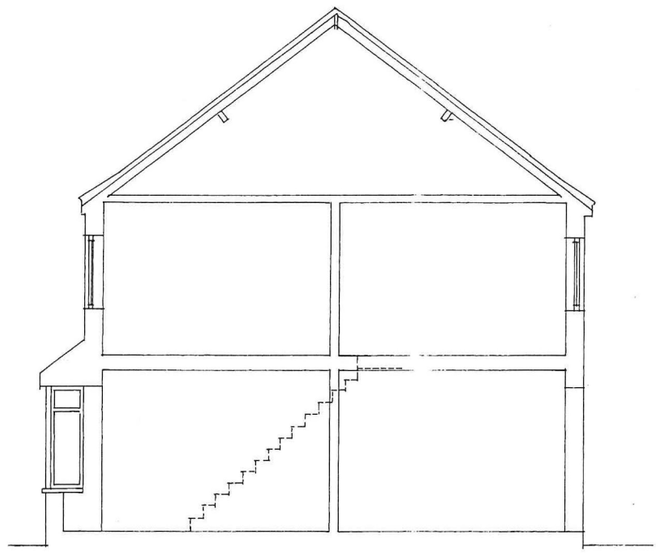

SECTION A–A

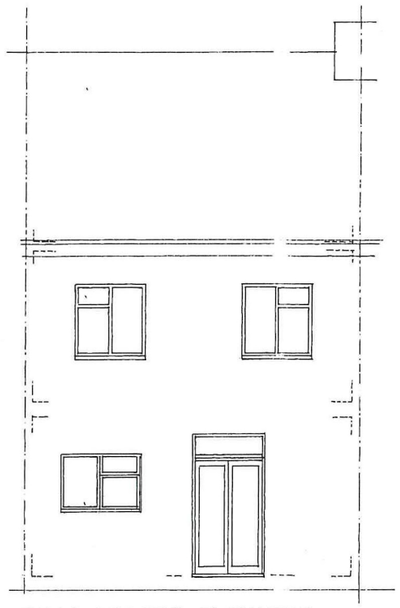

REAR [EAST] ELEVATION

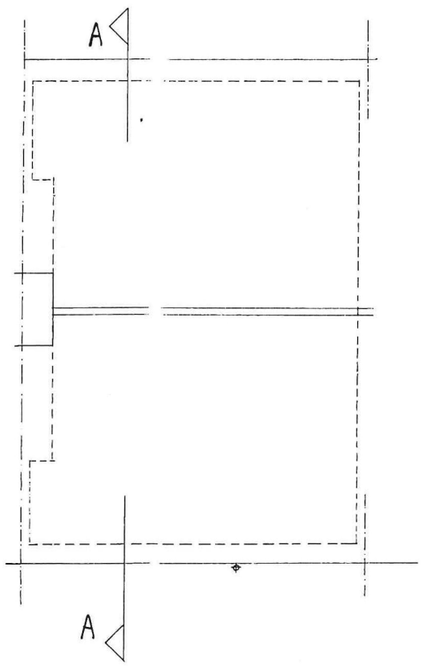

ROOF PLAN

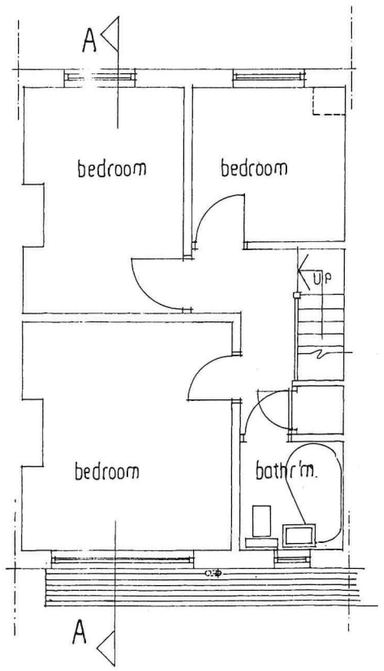

FIRST FLOOR PLAN

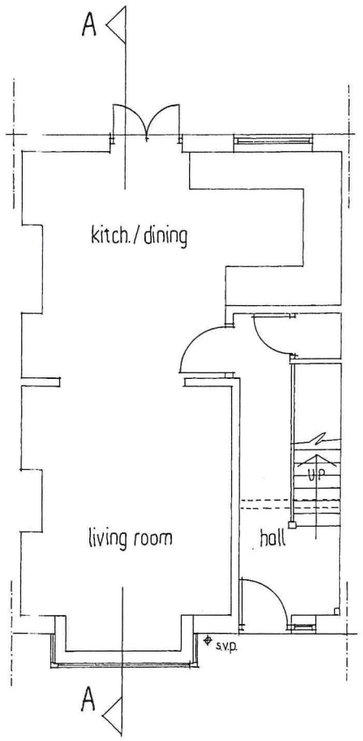

GROUND FLOOR PLAN

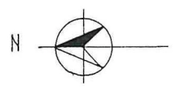



SCALE BAR @ A3

DWG No.1

No.7 ST. RICHARDS ROAD PORTSLADE

SURVEY OF EXISTING

CREATIVE ATTIC SOLUTIONS LTD.
info@atticsolutionshove.co.uk
tel: 07273 282383

SCALE : 1 : 50

DATED: FEB. 2023