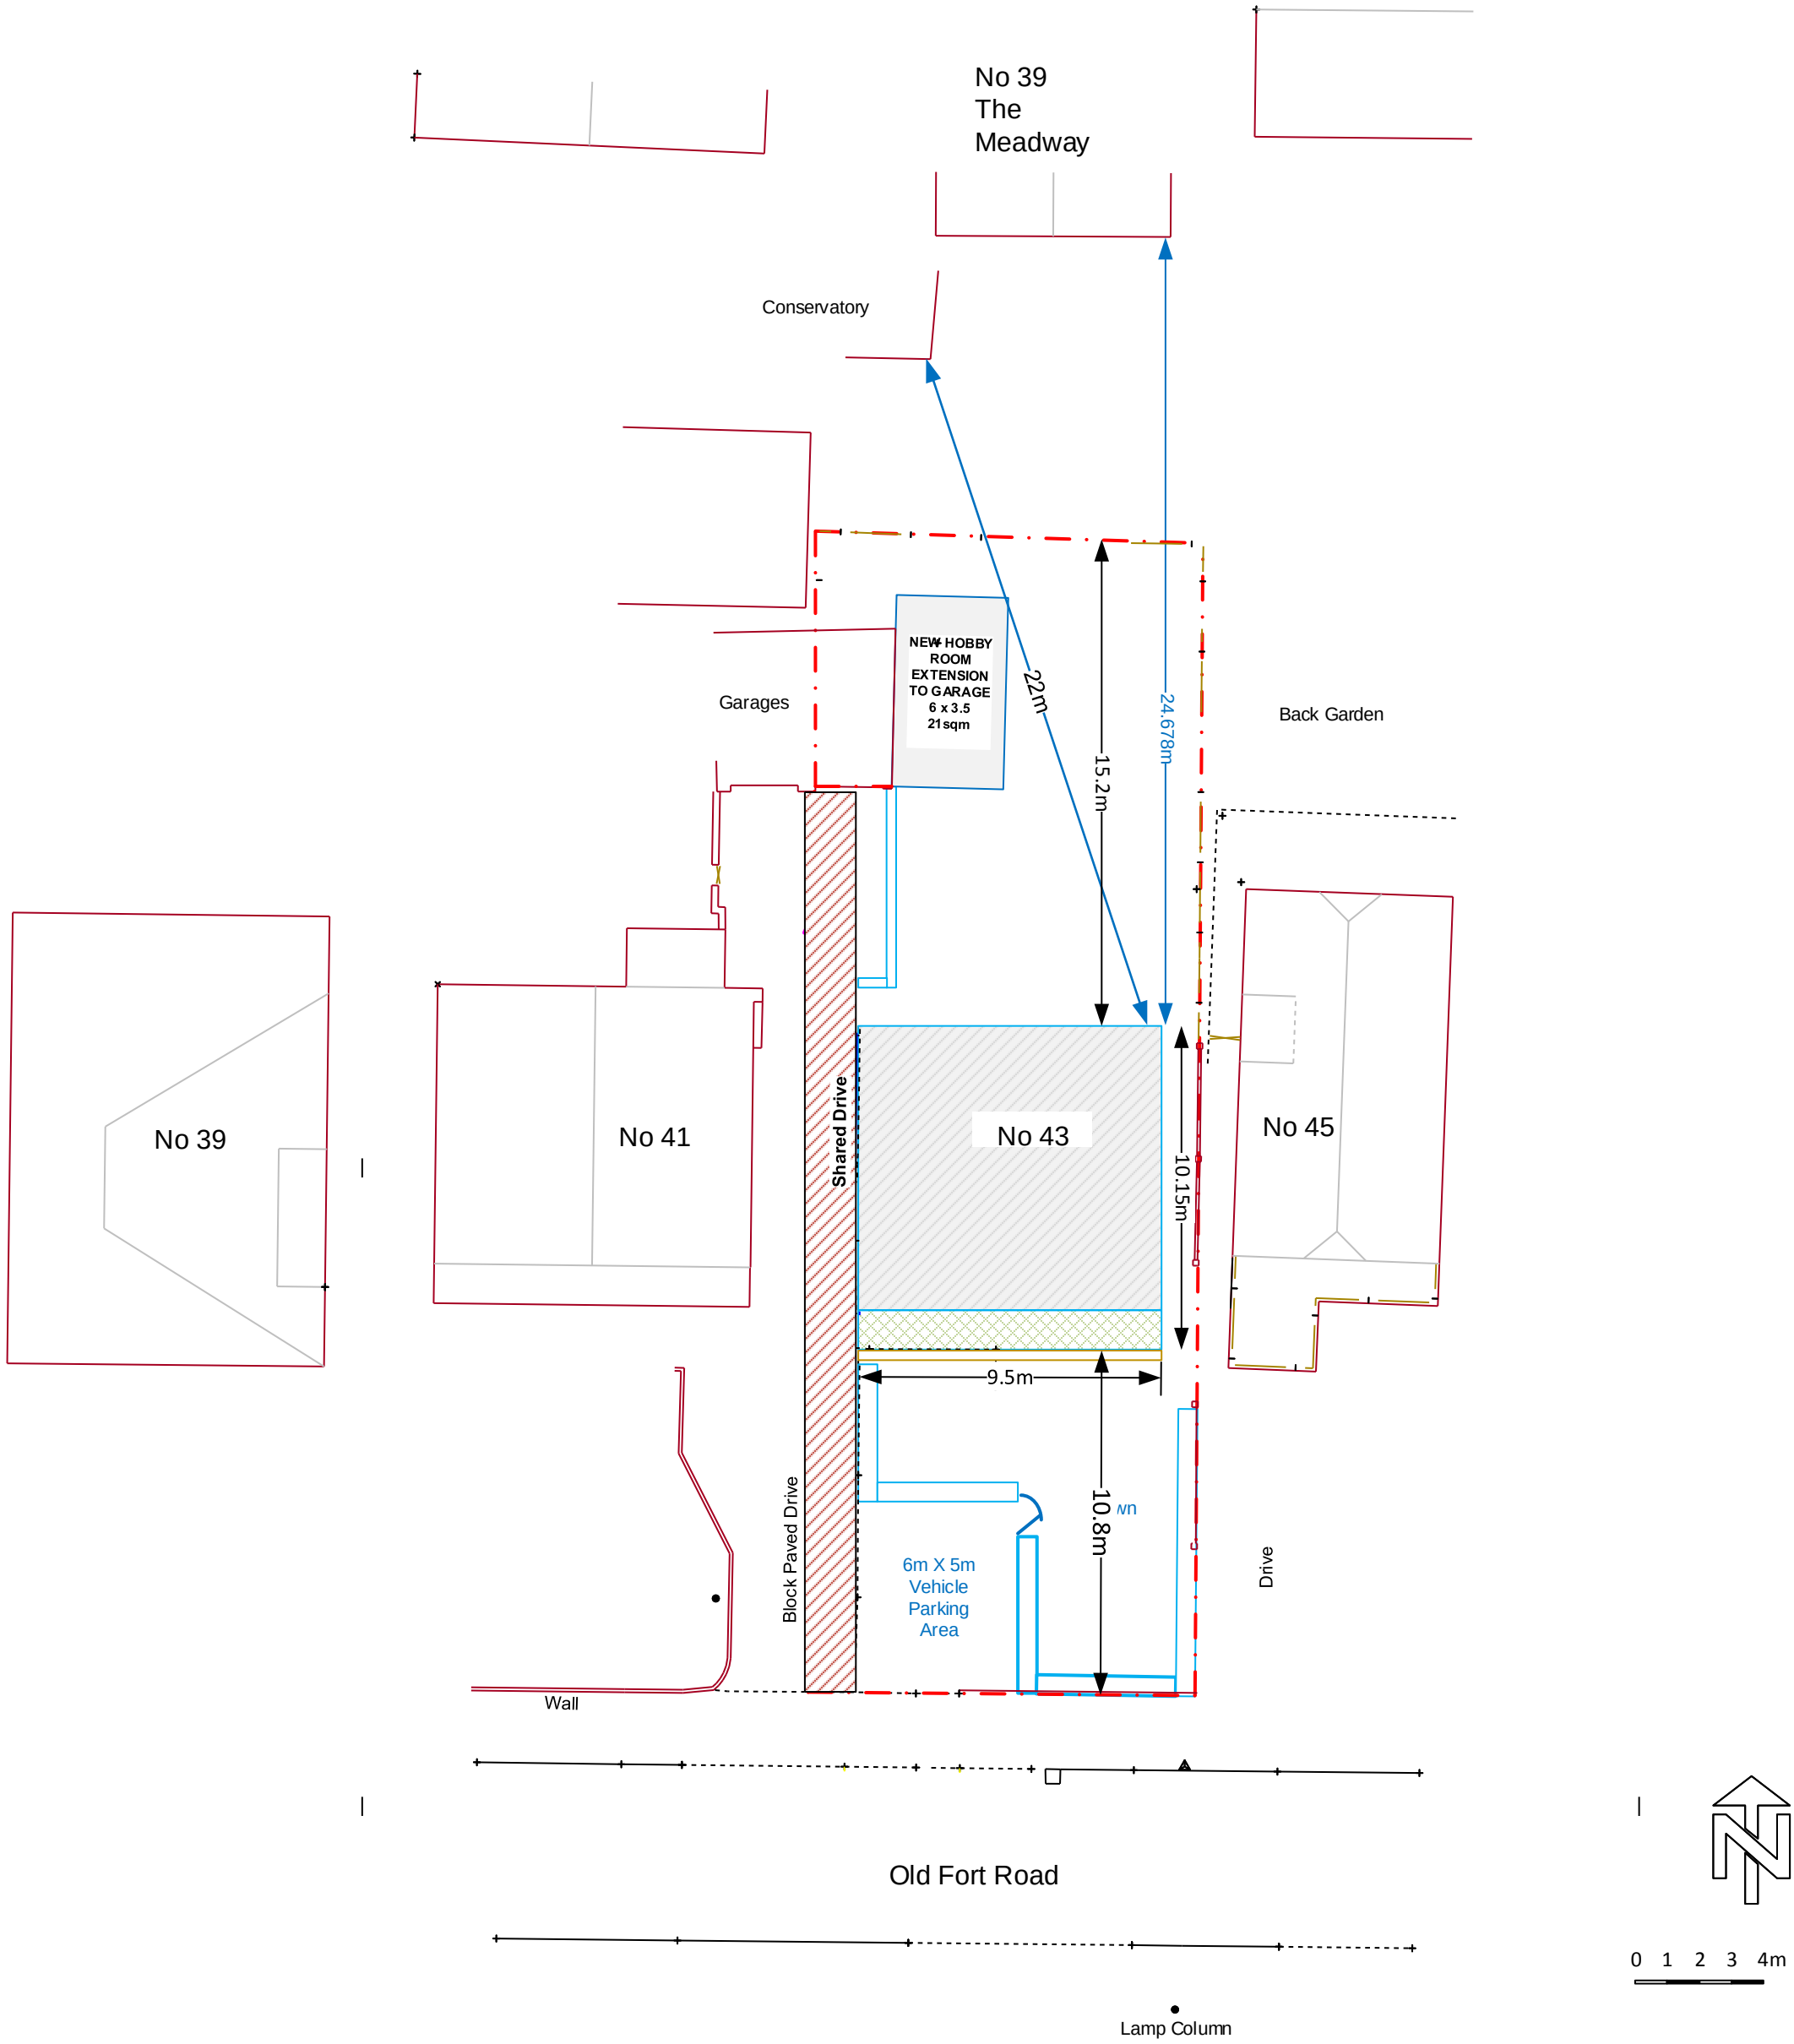


A C E SURVEYS
Topographical Survey
43 Old Fort Road
Shoreham

Scale 1:200
Date 20-02-2020

Mark Plowman
Owner
Project:
43 Old Fort Road,
Shoreham-by-sea
BN43 5RL

1 Frampton
Place, Shoreham
By Sea, Sussex.
BN43 5SF
T. 07855803972
E.
mark.plowman@
ntlworld.com

Drawing Title:
BLOCK PLAN –
proposed

SCALE:
1:200 @ A3

DRAWING
NUMBER:
MP/001-A3-PP05

DATE:
12 March 2020

REVISIONS:
A