From: Rob Batchelor <rsgb@mac.com>
Sent: 22 July 2014 22:59
To: Matthew Porter
Cc: Chris Upton
Subject: Revised Drawings 100 Eastern Avenue
Attachments: 759-01A Rob Batchelor Rev A.pdf

Dear Matthew,

I attach the revised drawings in respect of the moving of the flue as requested.

Best regards

Rob Batchelor

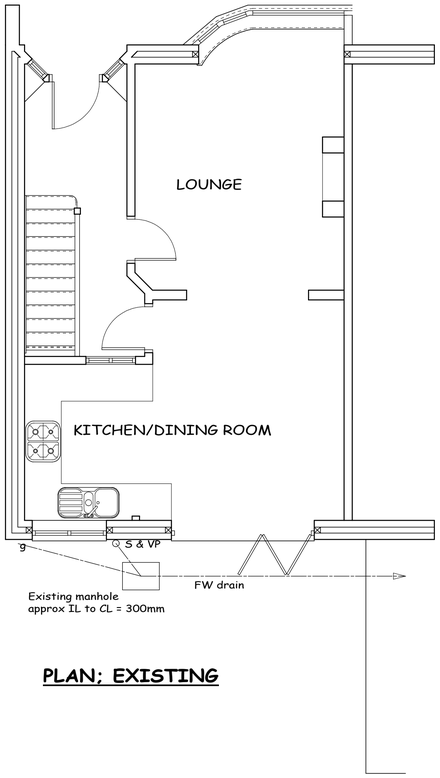

PLAN; EXISTING

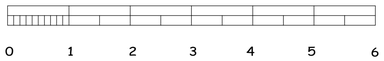

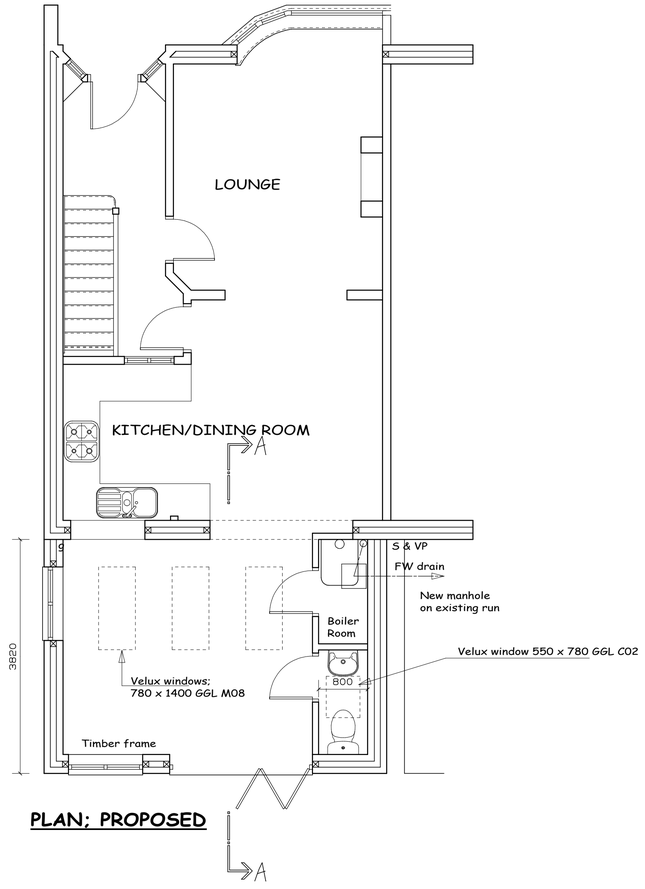

PLAN; PROPOSED

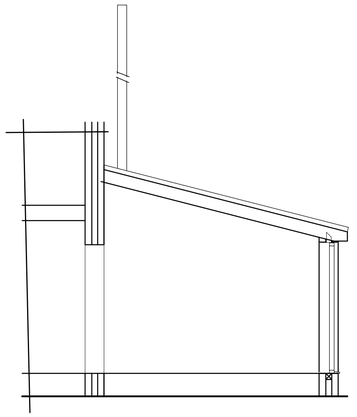

SECTION A - A

NOTES

1. All new brickwork and render to match existing.
2. New roof to be concrete tiles to suit 12.5 degrees pitch.
3. New windows to be double glazed units in UPVC frames all to match existing.
4. The new flue is to be twin wall in stainless steel.
5. This drawing is not to be scaled. All dimensions are to be checked on site.

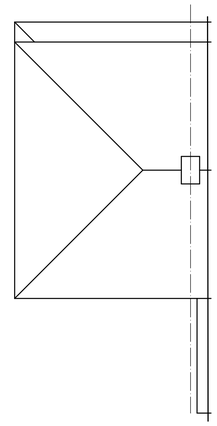

ROOF PLAN; EXISTING

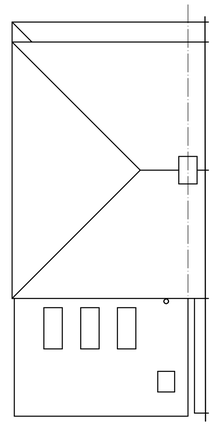

ROOF PLAN; PROPOSED



EAST

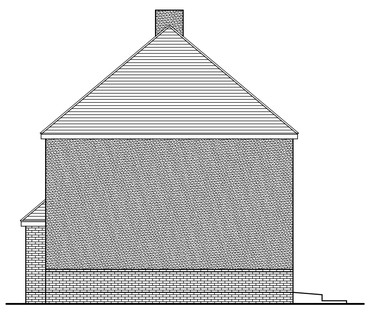

SOUTH

EXISTING ELEVATIONS



EAST

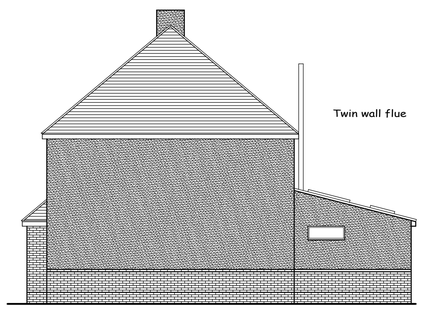

SOUTH

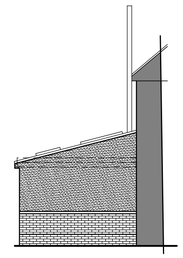

NORTH

PROPOSED ELEVATIONS

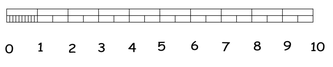

Rev A Boiler and flue revised 22/07/14

Upton Design Consultancy Ltd
Chris Upton
8 Gladstone Road, Burgess Hill,
West Sussex, RH15 0QQ
01444 870095
e-mail: uptondesigns@btinternet.com
www.uptondesigns.co.uk

PROPOSED SINGLE STOREY REAR EXTENSION AT 100 EASTERN AVENUE SHOREHAM-BY SEA.

PLANS, ELEVATIONS AND DETAILS.

SCALE: 1:50, 1:100 at A1	DATE: 04/04/14
DRAWING No. 759/01A	