This drawing is copyright and may not be copied or reproduced without the written consent of Finola Brady Architectural Services.

The contractor is responsible for setting out and must check all levels and dimensions prior to work being put in hand.

The designer is to be immediately notified of any suspect omissions or discrepancies.

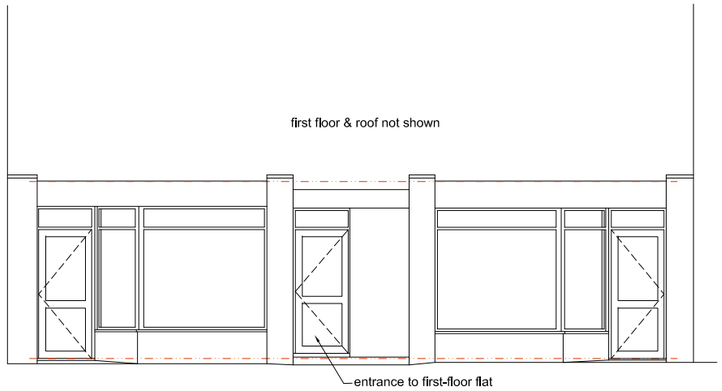

Existing & Proposed Front North Elevation @ 1 : 100

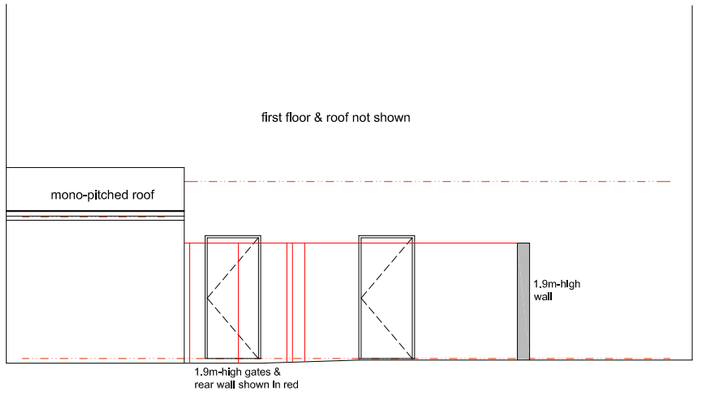

Existing & Proposed Rear South Elevation @ 1 : 100

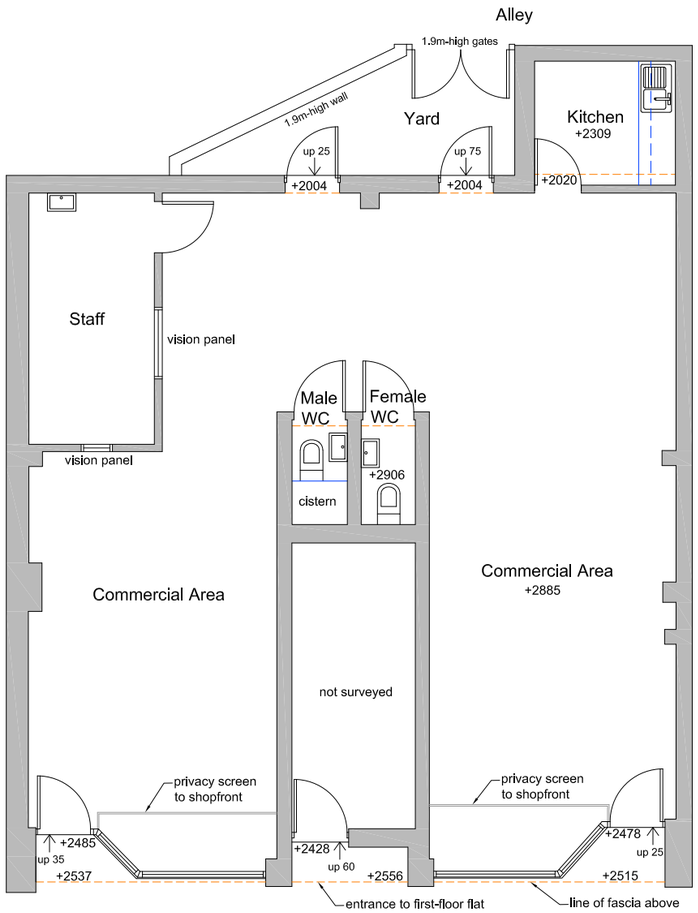

Existing & Proposed Ground-Floor Plan @ 1 : 100

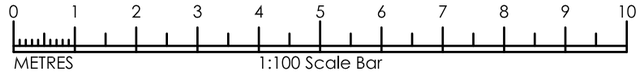

.

	Finola Brady Architectural Services TEL 07960 235756 www.fbarchitectural.co.uk
Site Location :	3 Ann Street, Worthing, BN11 1NX
Project Name :	Change of Use at Ground Floor
Drawing Name :	Existing & Proposed Plan and Elevations
Drawing No:	FB24-0902 EX01 — Scale : 1 : 100 @ A3
Date :	23rd September 2024