

SECTION A : A

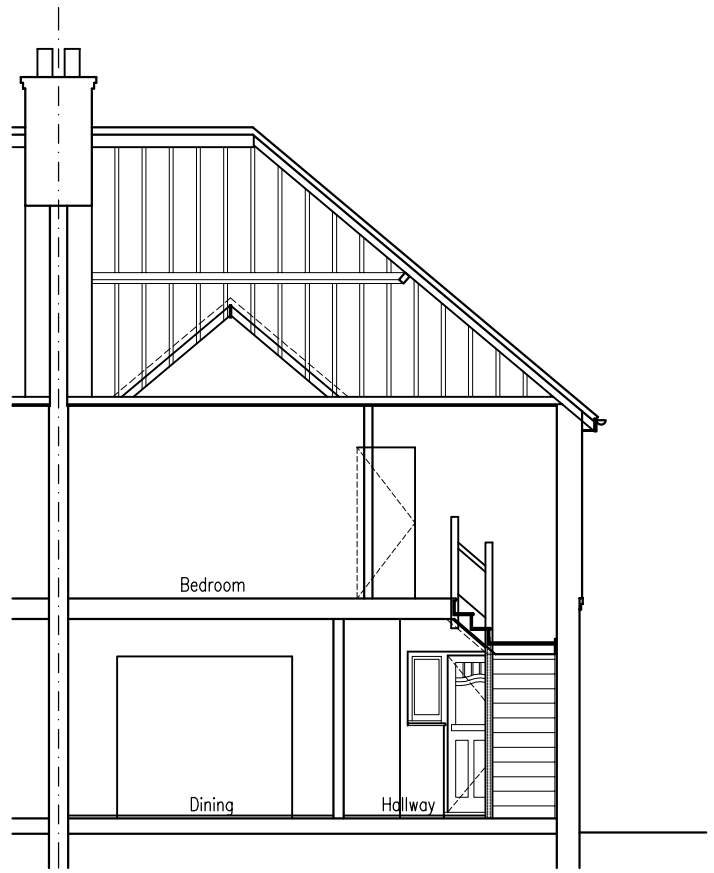

SECTION B : B

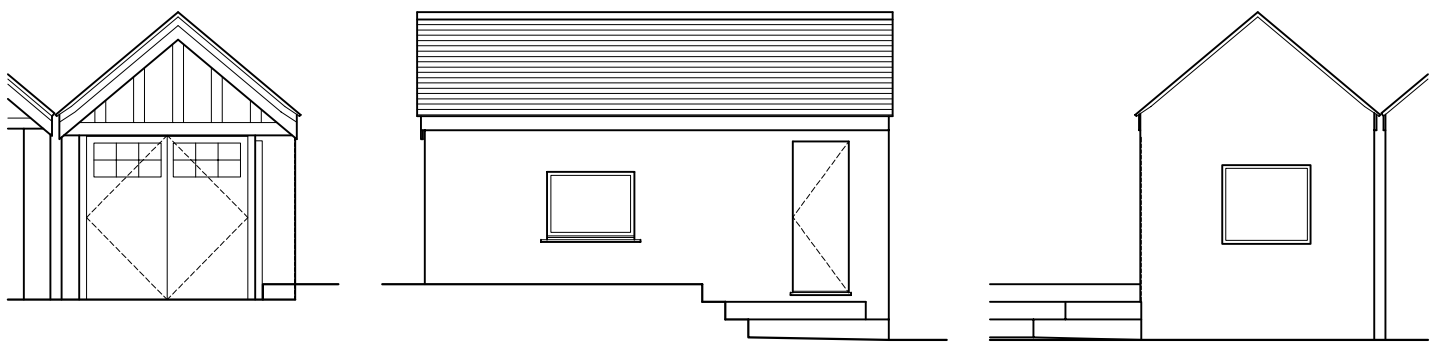

FRONT SIDE REAR

GARAGE ELEVATIONS

10 metres @ 1:100 on A3

1 metre @ 1:100 on A3

rev.	date

These drawings should be approved by Local Authority Building Control or other appropriate checking Authority prior to commencement of the work.

No dimensions to be scaled from this drawing.
All dimensions to be checked on site.
This drawing is copyright.

client
Emily Richards

project
25 St Lawrence Avenue
Worthing

drawing
Existing Sections
Garage Elevations

scale 1:100@A3 date 12.06.2024

drawn BBB

9 Kenton Road
Hove, East Sussex
BN3 4PG
tel: 01273 298217
fax: 01273 298217
e-mail: info@clairehaigharchitects.co.uk

Claire Haigh
Associates Ltd

CH 1045 /004 rev.