
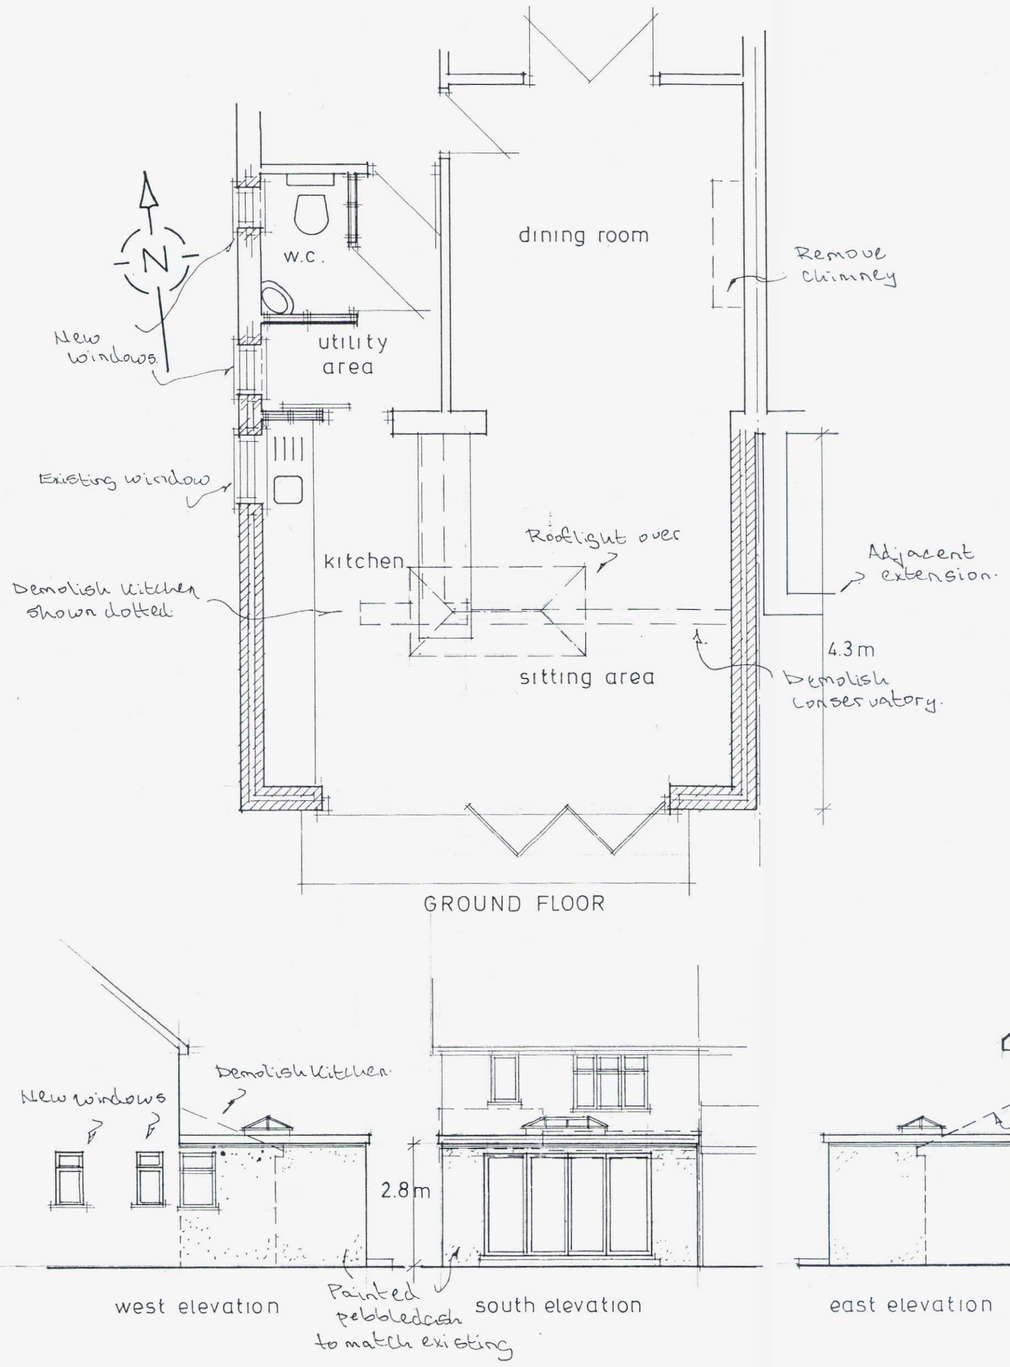


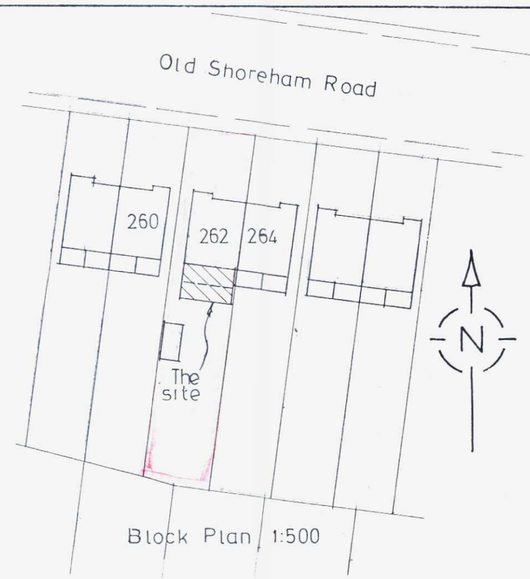

NOTES

A	27.11.15	Extension widened
	Date	Revisions

© copyright

ADUR & WORTHING
PLANNING SERVICES

PLAN	AWDM/ 1604/15
DATE VALID	30 NOV 2015

Job Title

Proposed Extension

Drawing Title

262 Old Shoreham Road
Southwick

Scale 1:50 1:100

Date	Drawn by

Drg No.	Rev.
577/01	A.

594 x 420mm A2