

No 9.

| ADUR & WORTHING PLANNING SERVICES | |
|---|---|
| PLAN | AWDM/1691/14 |
| DATE VALID | - 4 DEC 2014 |

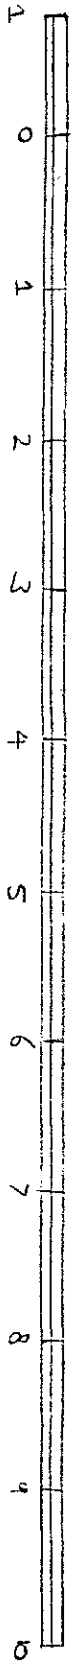

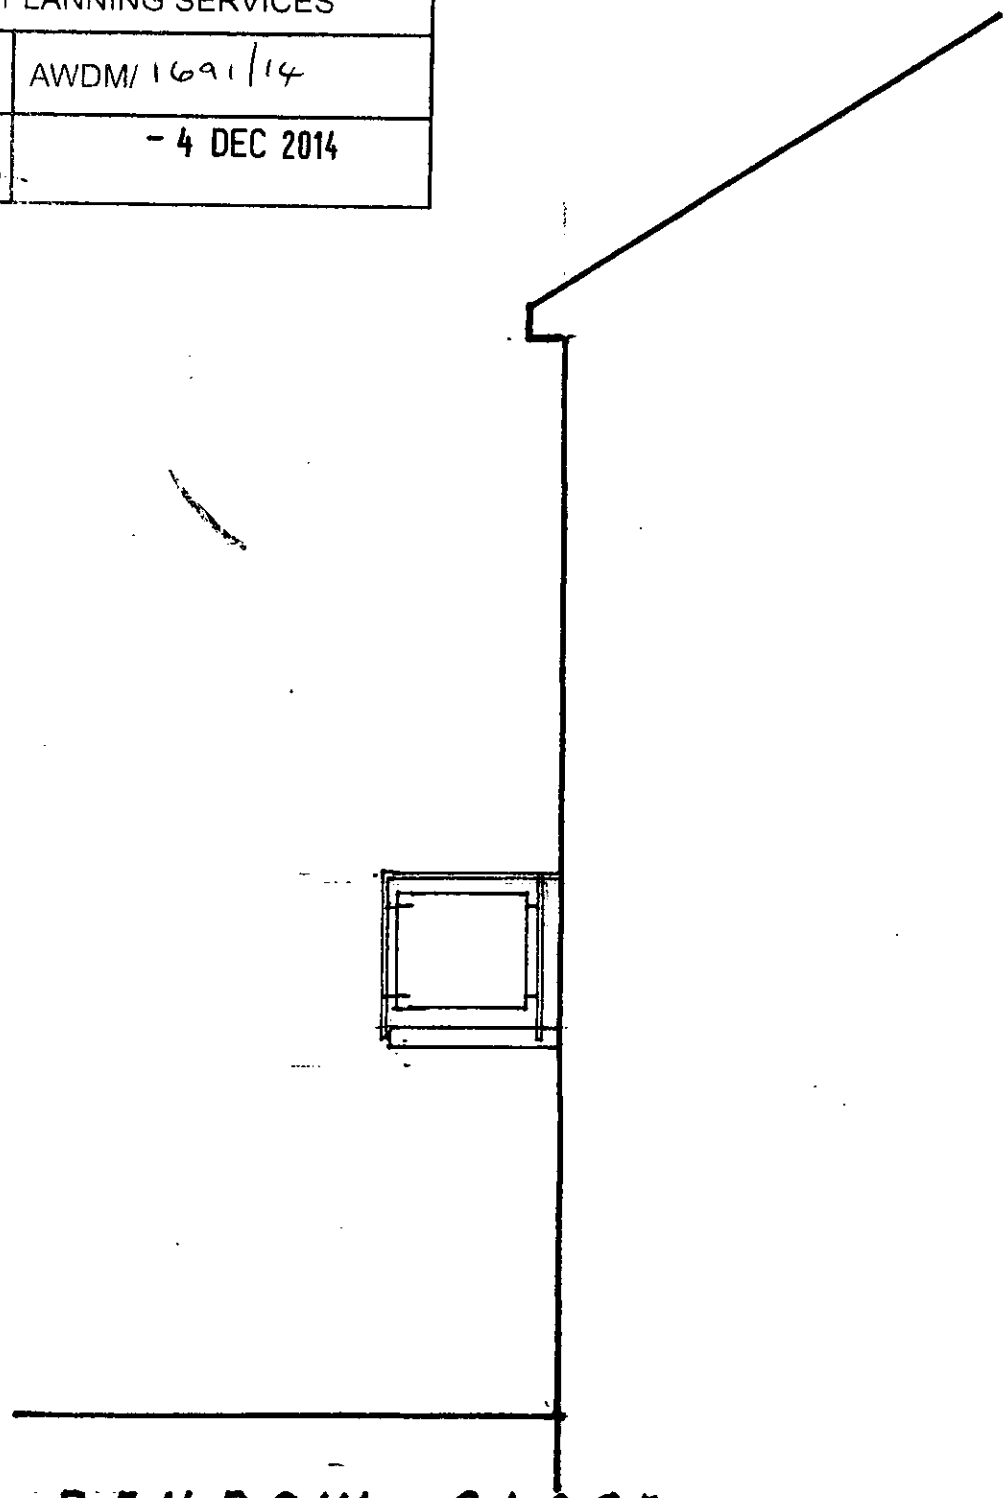

BENBOW CLOSE

New Balcony Railing.
North & South Flank elevation.
Scale 1:50

To be read in conjuation with Drwg. 11666