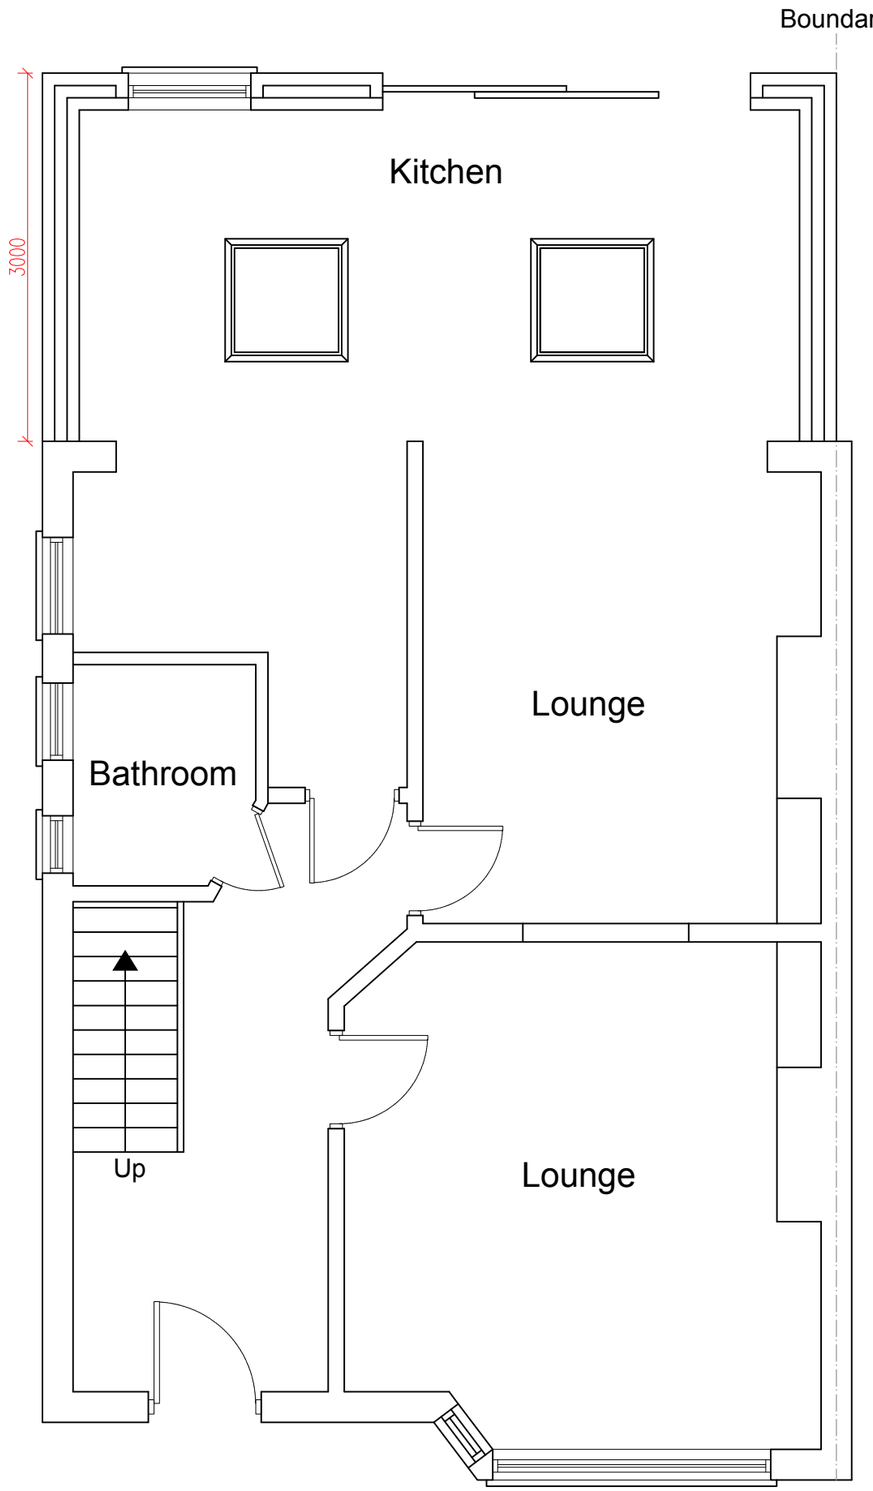

PROPOSED GROUND FLOOR PLAN
SCALE 1:50

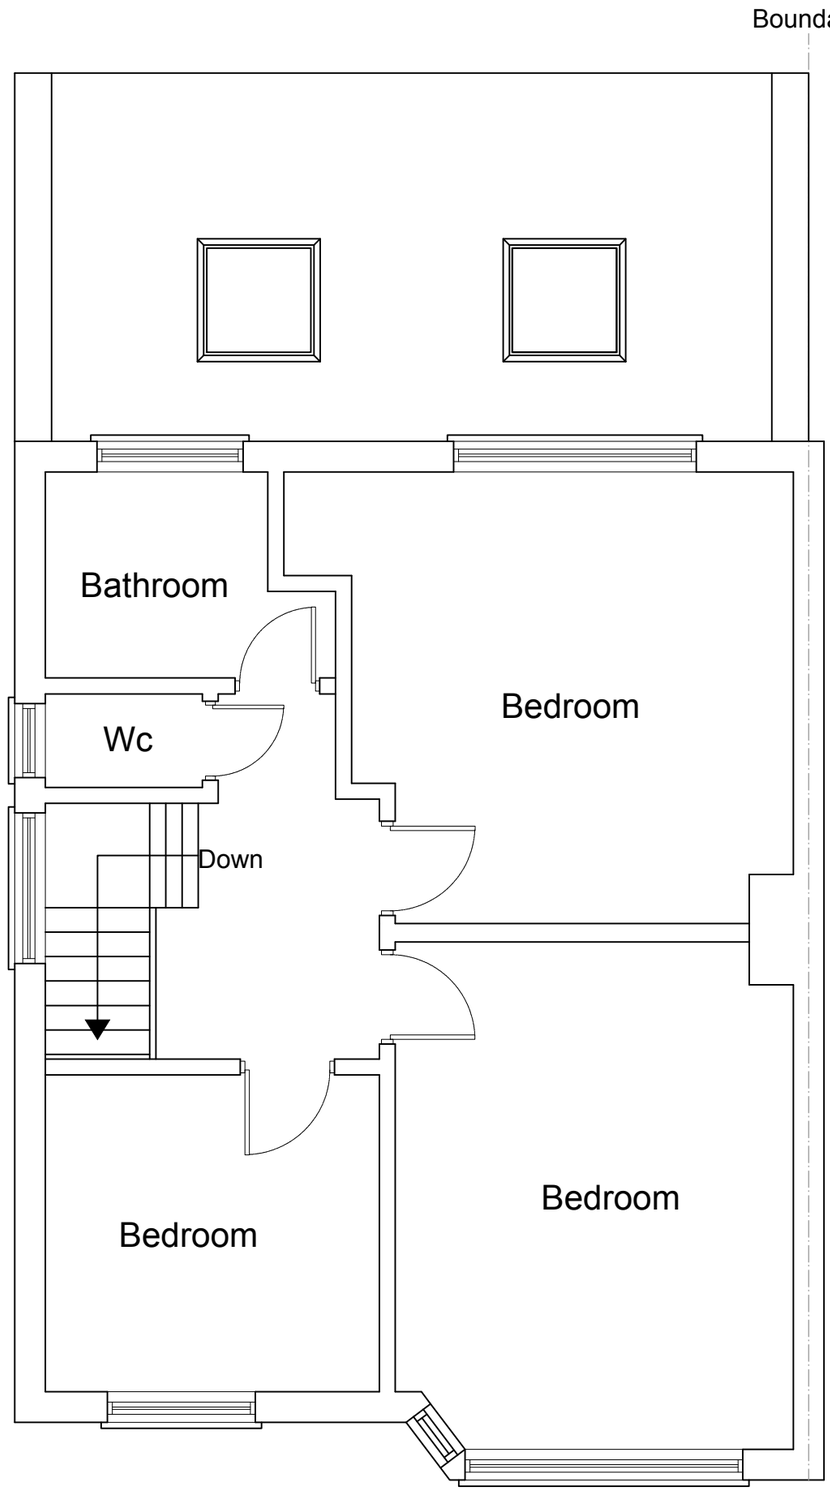

PROPOSED FIRST FLOOR PLAN
SCALE 1:50

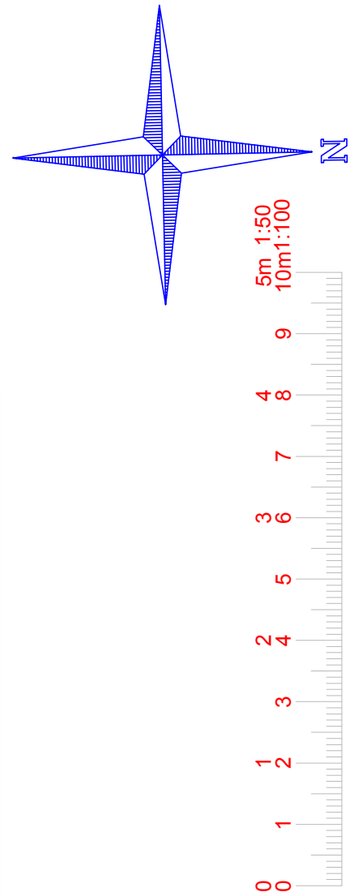

FastPlans

6 Winsham Grove,
London, SW11 6ND

www.FastPlansUK.co.uk

Project: EXTENSION

Address: 5 THE CRESCENT BN42 4LB

Scale:	Dwg. no:
1:50 @ A3	A03 REV-1
Drawn by:	Date Drawn:
O.B.S	15-Apr-2020

For Drawings Tel: 020 3542 1777

E-mail: plans@FastPlansUK.co.uk