This drawing is the copyright of Alcove Architecture Ltd
All dimensions must be checked on site prior to construction
Do not scale this drawing except for Planning Application purposes
Contractor to undertake work in full compliance with statutory requirements

Rev	Amendments	Date

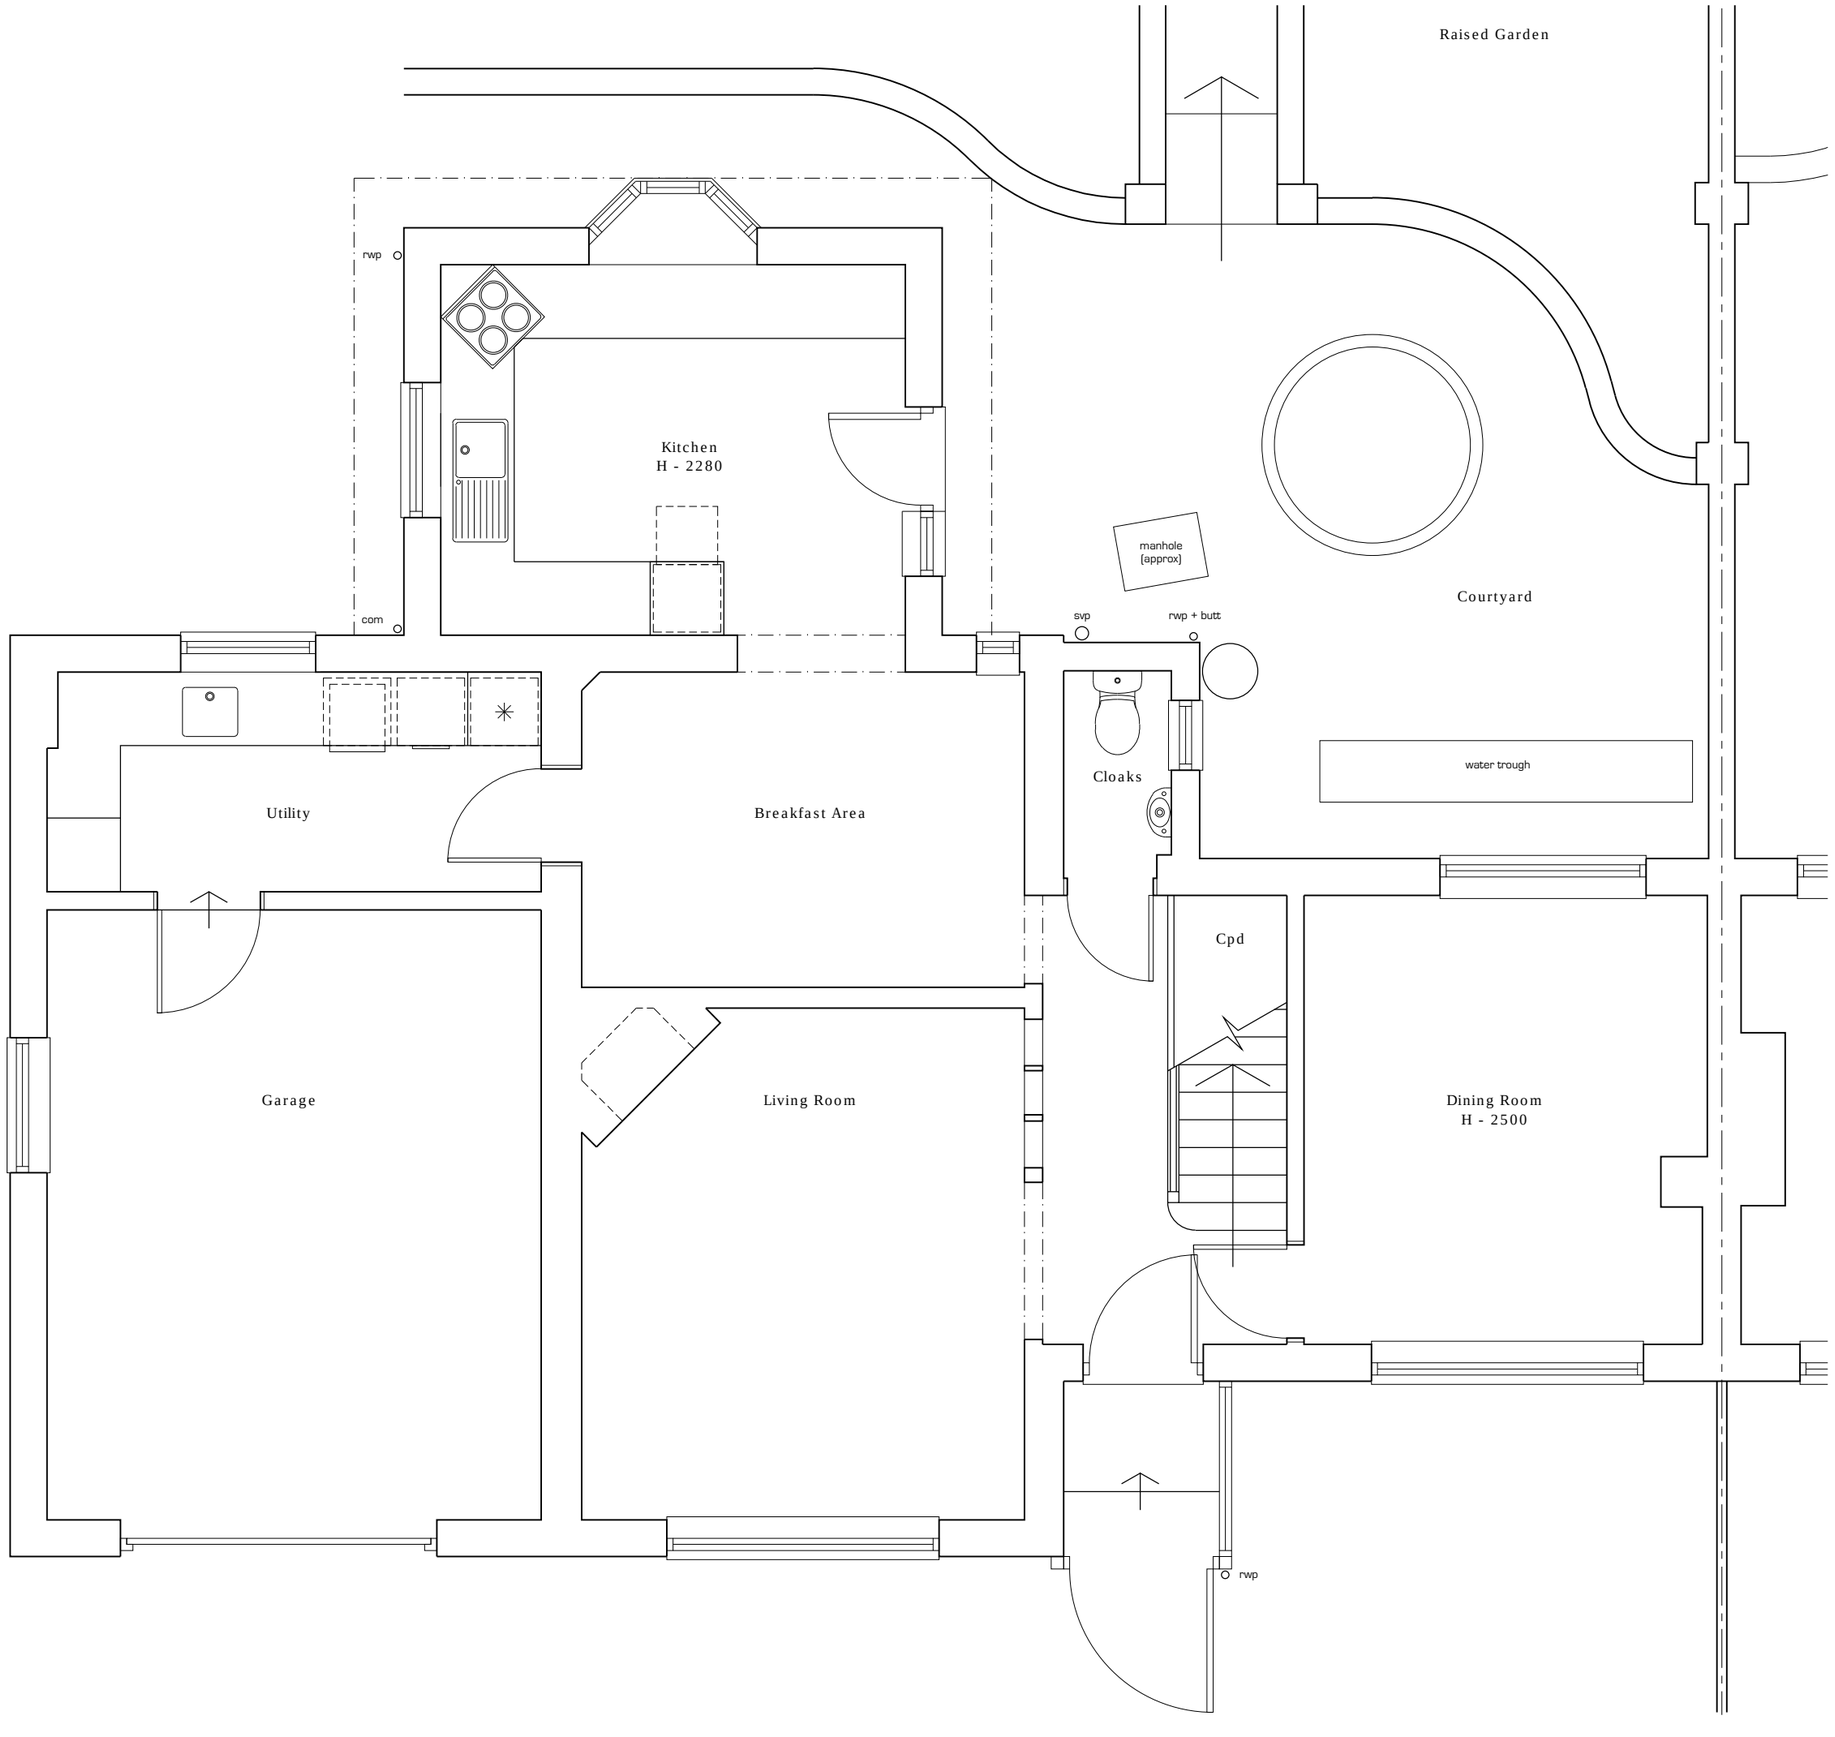

N

0m 1m

Notes:
Ordnance Survey provided by Messrs Mapserve
Landscape and furniture shown indicatively

ALCOVE architecture
25a New Broadway Worthing Sussex BN11 4HP
T: 01903 608448 W: alcovearchitecture.co.uk

Project
30 Manor Road
Lancing
BN15 0HB

Drawing Title
Ground Floor Plan as Existing

Status
Information

Scale	Drawn By	Date
1:50@A3	JE	June 21
Project No.	Drawing No.	Revision
21132	P005	

Alcove Architecture Ltd - Registered No. 8543375