


ONLY FIGURED DIMENSIONS TO BE USED FOR CONSTRUCTION PURPOSES. ALL DIMENSIONS ARE TO BE CHECKED ON SITE PRIOR TO INSTALLATION AND THE ARCHITECT IS TO BE NOTIFIED OF ANY DISCREPANCIES.

© This drawing is copyright and must not be reproduced without the written consent of the Architect.


REV	DATE	DESCRIPTION
A	19.12.25	Minor amendments. Planning issue
B	06.01.26	Description of new trellis fence added.
C	18.03.26	Gutter and RWP colour confirmed
D	18.03.26	Shutter colour confirmed

Key to materials


- 01Aluminium trim to conceal EPDM roof membrane
- 02uPVC gutter and rain water pipe - colour black
- 03PPC aluminium shutter - colour black
- 04Western red cedar cladding boards of random width

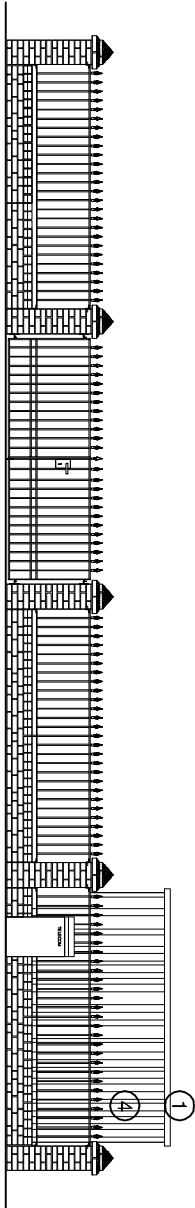


1:100 North Elevation facing Ambrose Place as proposed

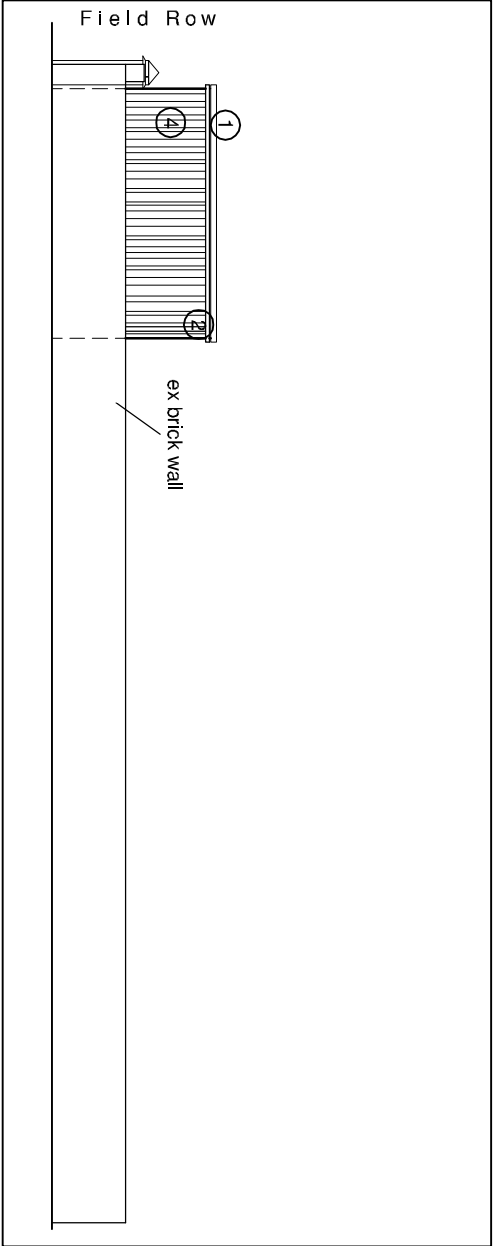

1:100 South Elevation as proposed

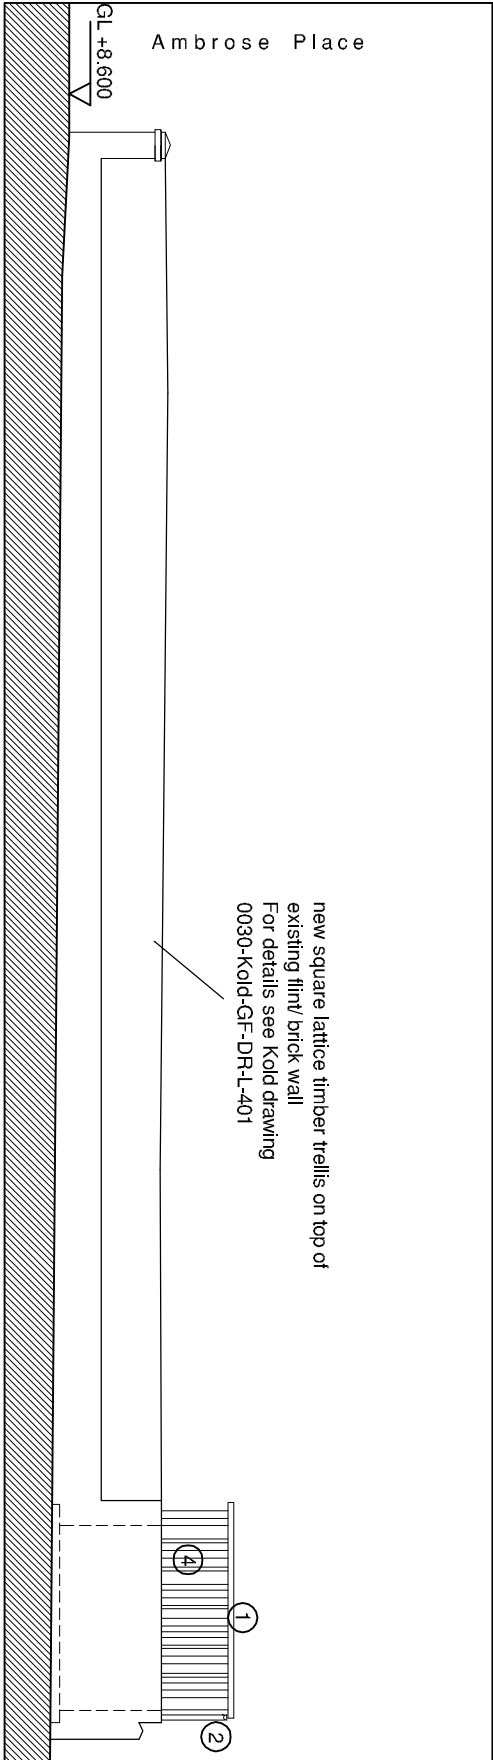

1:100 West Elevation as proposed

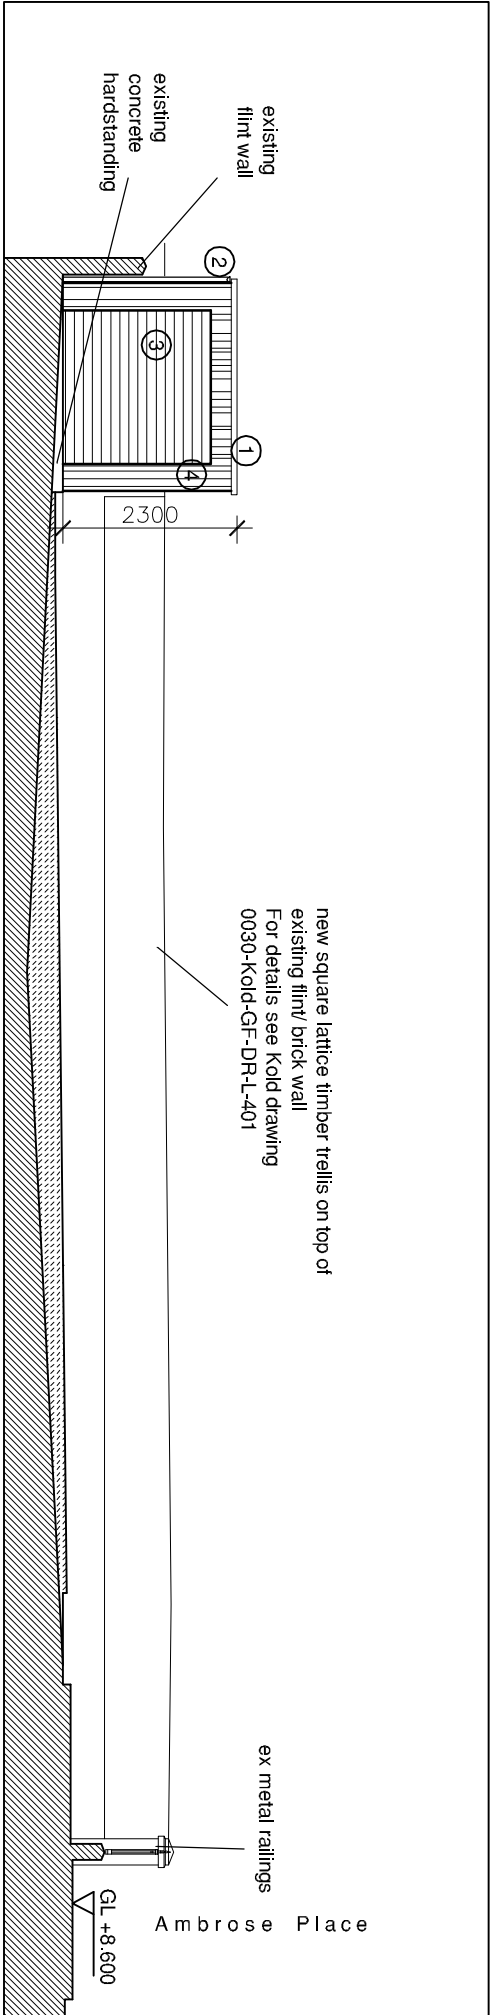

1:100 East Elevation as proposed

PLANNING

Landscape design inc garden shed, at front garden at 14 Ambrose Place
Elevations as Proposed



saville jones | architects

DWG: \DRAWINGS\PROGRAM_SJA_AI_200.DWG

date:	Dec 2025	25017	SK	106D
scale:	as shown @A3			

Scale Bar 1:100



0 1 2 3 4 5 10m