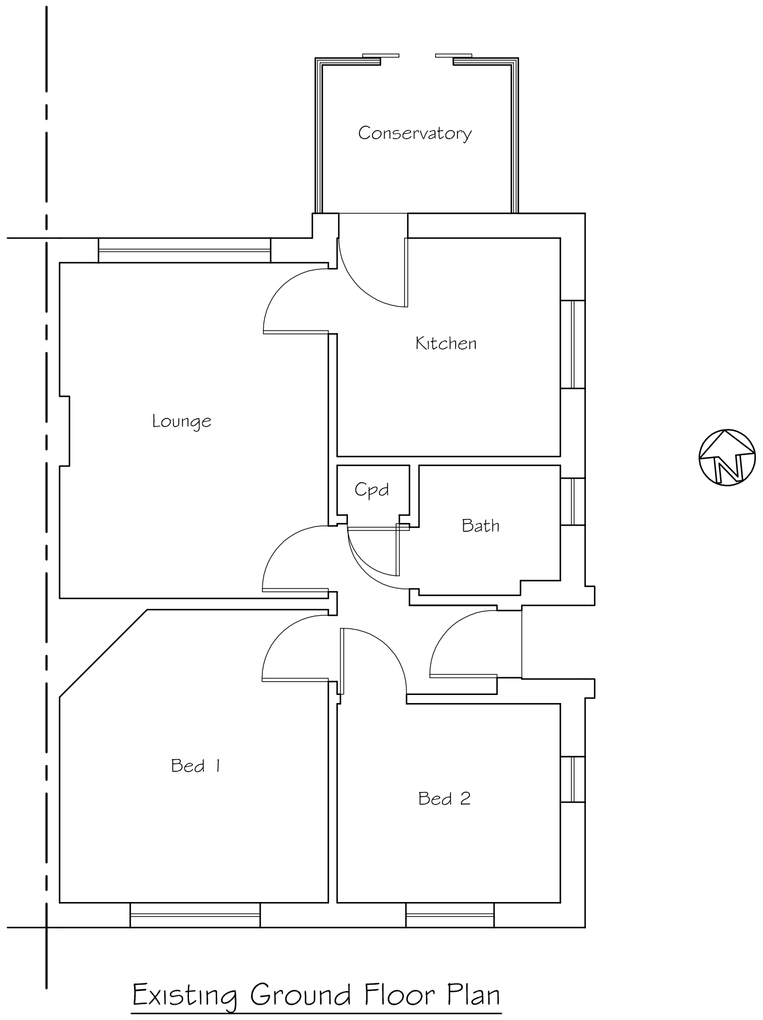

Existing Ground Floor Plan

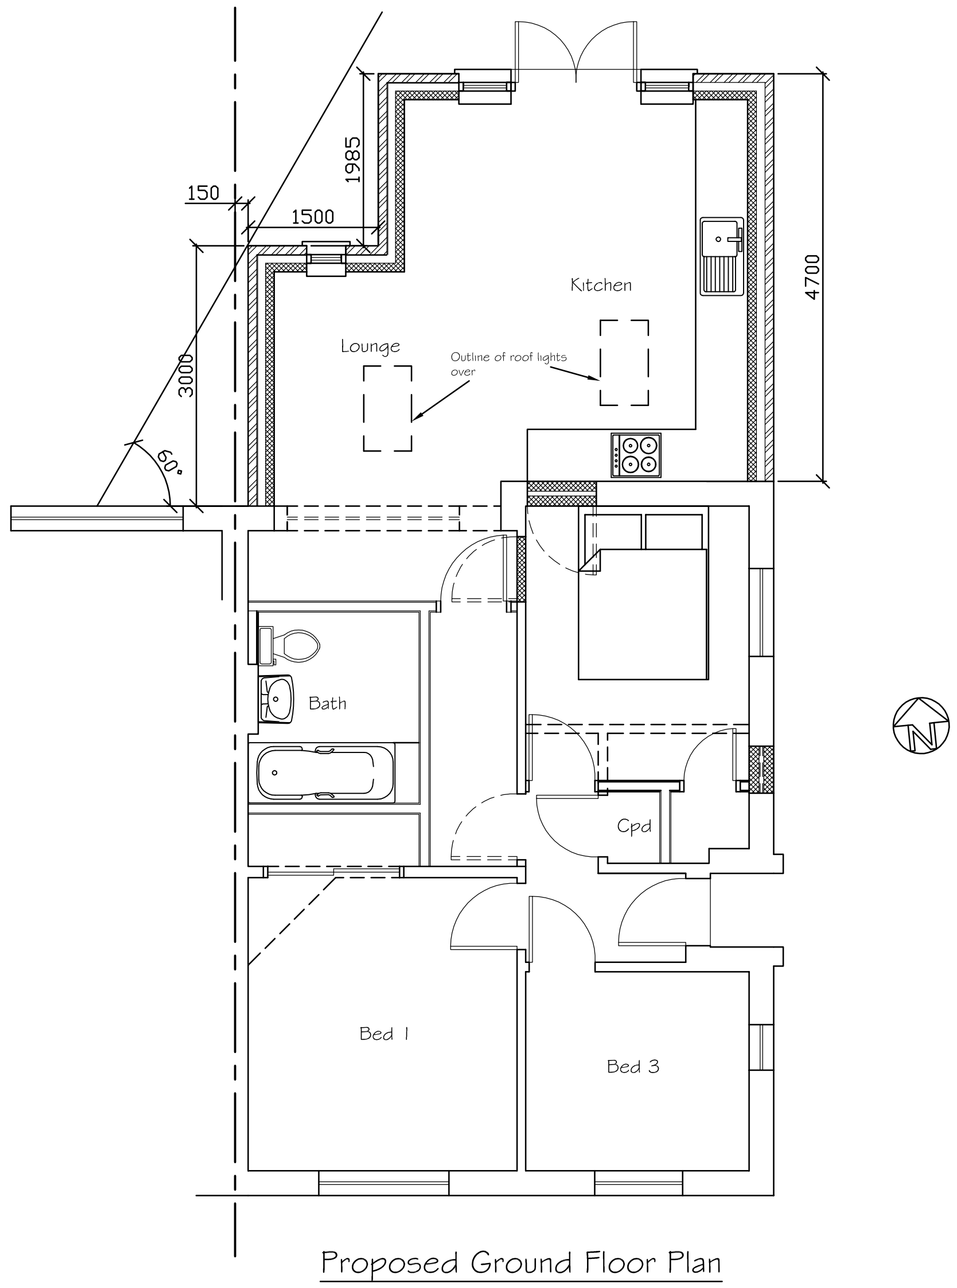

Proposed Ground Floor Plan

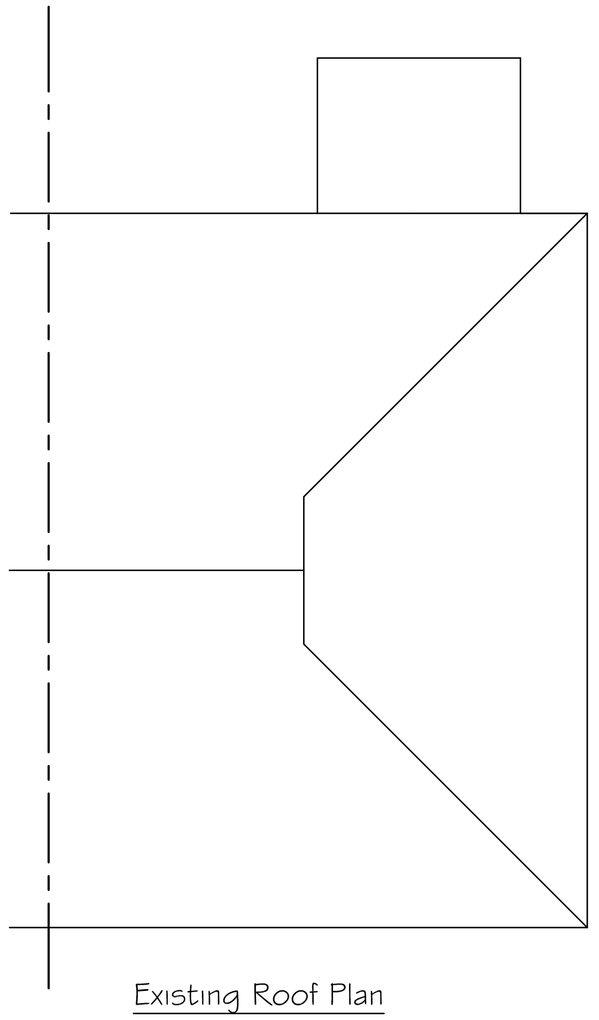

Existing Roof Plan

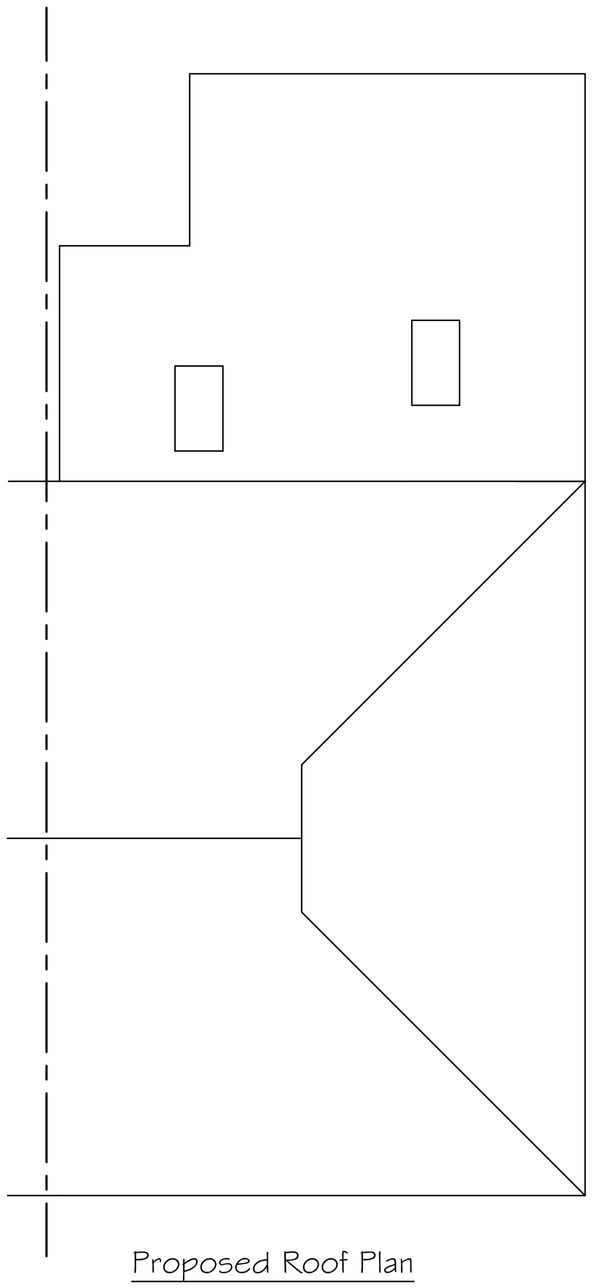

Proposed Roof Plan



SCALE 1:50

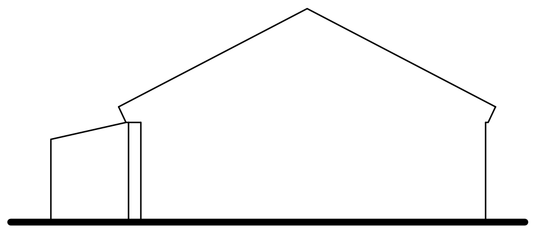

Existing Side (West) Elevation

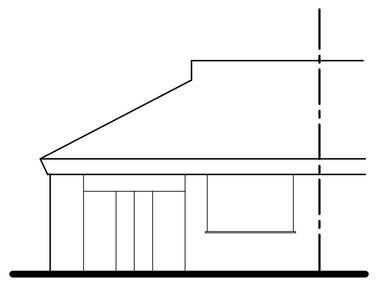

Existing Rear (North) Elevation

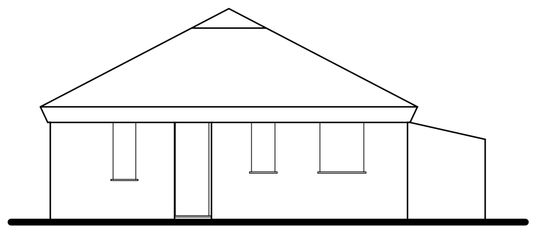

Existing Side (East) Elevation

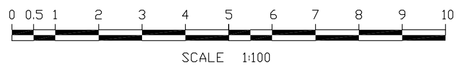

SCALE 1:100

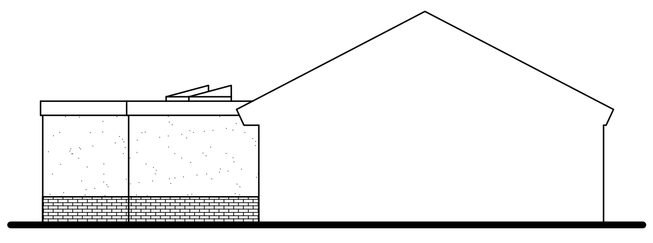

Proposed Side (West) Elevation

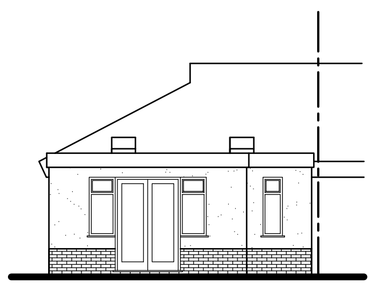

Proposed Rear (North) Elevation

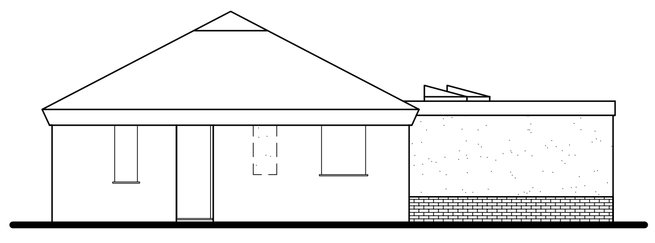

Proposed Side (East) Elevation

Tony Rogers
Building Consultants
Address: 40 Dawn Crescent, Upper Beeding
West Sussex, BN44 3WH
Telephone: 01903 815225 Fax: 01903 815225

Rev.	Date:	Revision Description:

Client: Mrs N Woods

Address: 9 Buci Crescent
Shoreham
West Sussex
BN43 6LB

Project: Proposed ground floor rear extension

Scale: 1:50 1:100
Paper Size A1

Date: February 2023

Drawing No: 23/1527/01

Drawn By: AWR

Revision: