

CORRECTED


BOROUGH OF WORTHING
DEPOSITED 1.7.11
TP REF No.
WB/ 11 / 02444/FULL

T.P. OFFICE COPY

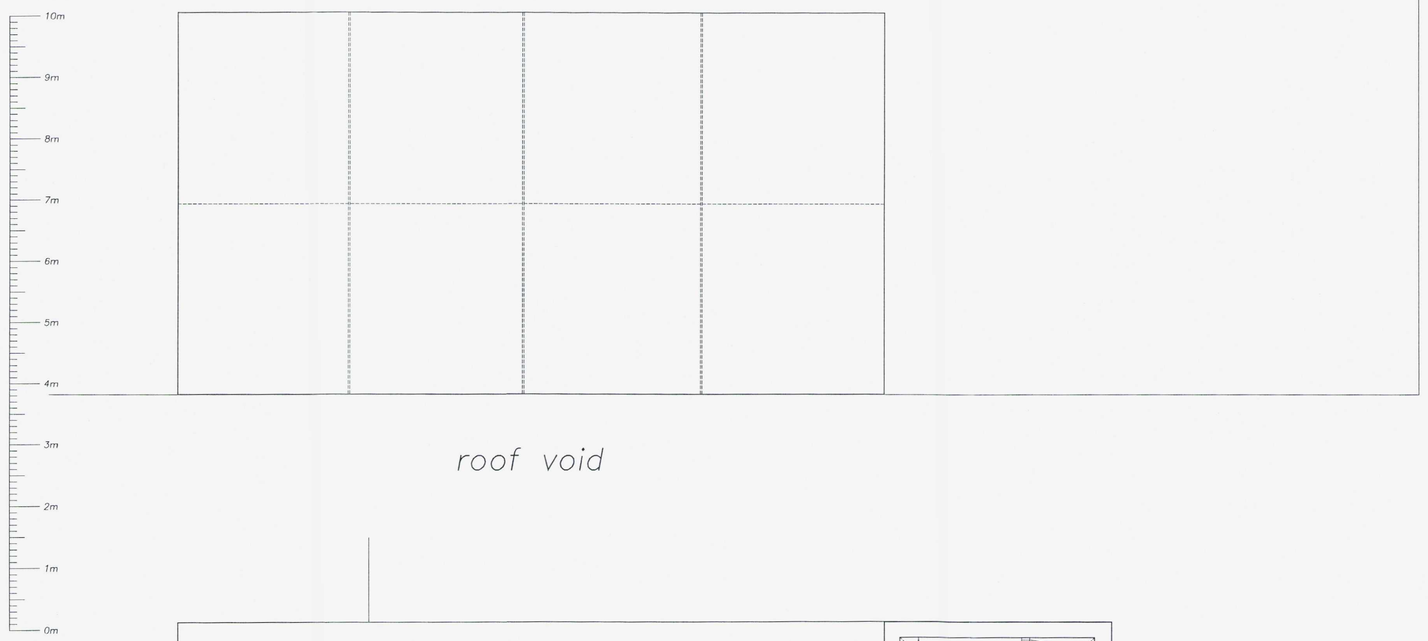

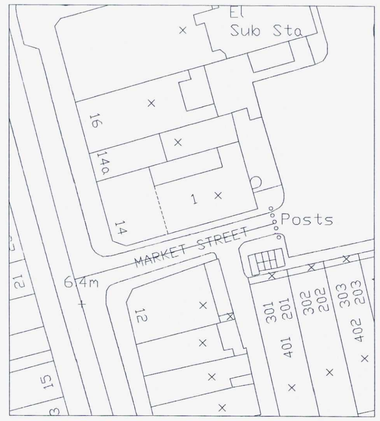

block plan N

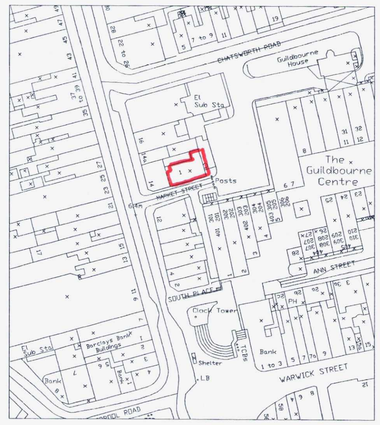

location plan N

A: MINOR AMENDMENTS 17-03-2008

Proposed Details - Conversion to 3no. Flats	Dwg. No. 07 / 140 / 3a Drawn by David Bennett December 2007
Flat 1 1 Market Street Worthing West Sussex	Scales: Plans 1 : 50 Sections 1 : 50 Elevations Block Plan 1 : 500 Location Plan 1 : 1250

djbltd
48 Reigate Road,
Worthing,
West Sussex.
BN11 5NE
Telephone 01903 606699
Mobile 07940 559110
office@djbltd.co.uk
www.djbltd.co.uk
RICS