8c

AMENDMENT

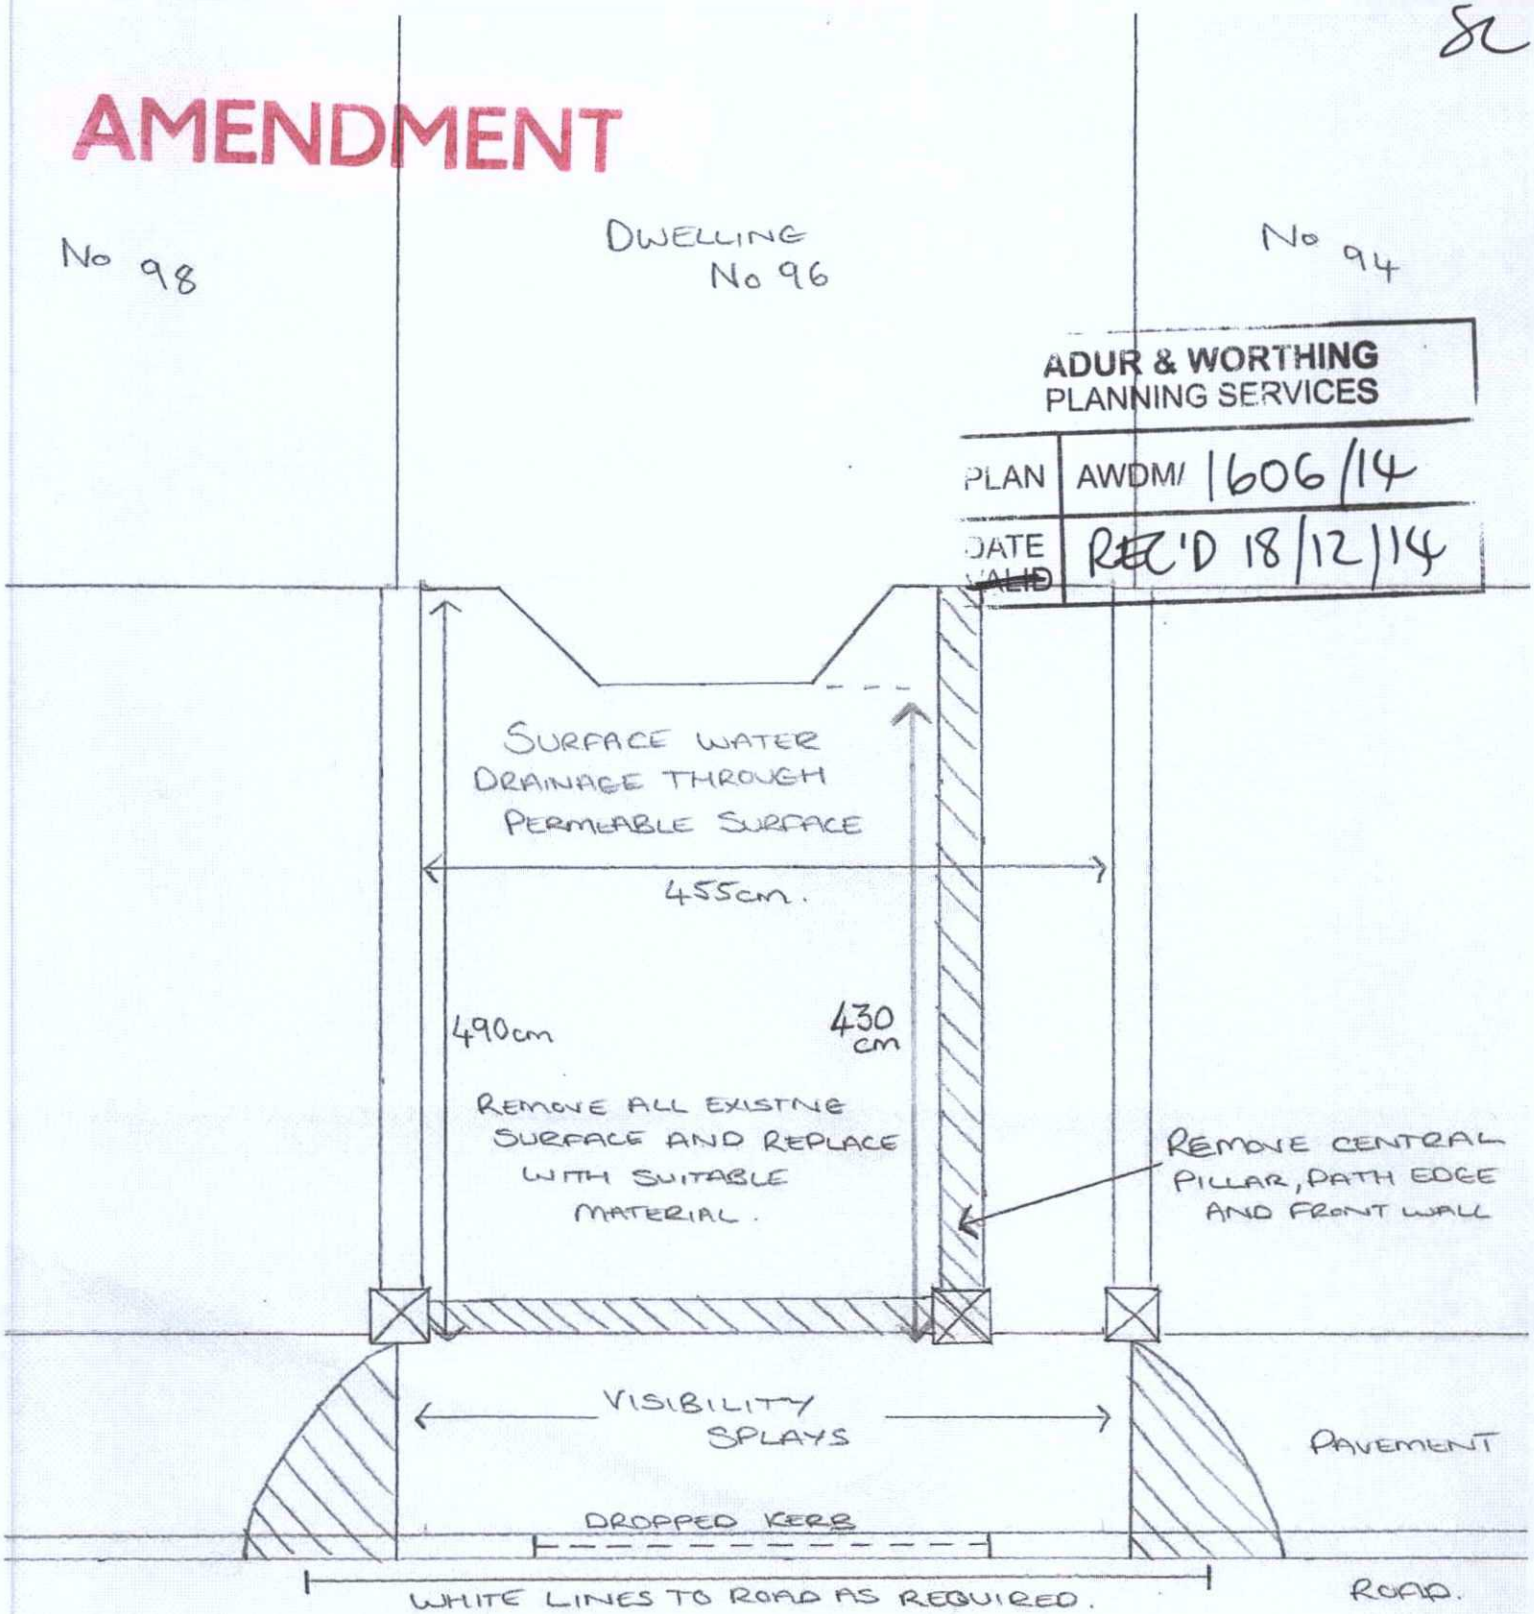

PLAN FOR APPLICATION SUPPORTING
PROVISION OF OFF ROAD PARKING
AT 96 BRIGHTON ROAD,
SHOREHAM-BY-SEA

DATE: 26.11.14.

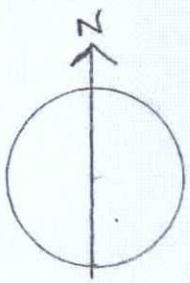

SCALE 1:50