



Proposed Front Elevation (Scale 1:100)

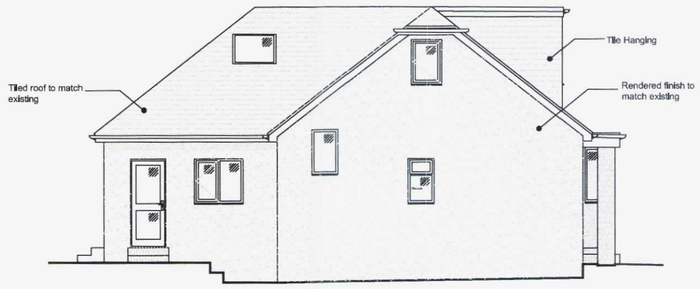


Proposed Side Elevation (Scale 1:100)

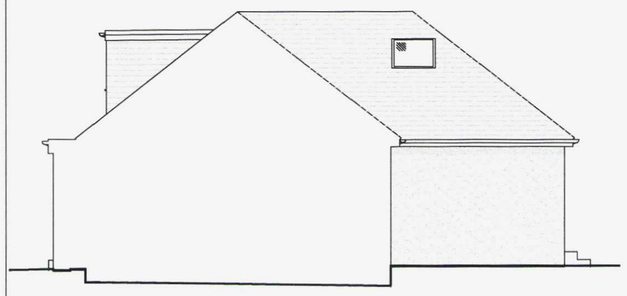

Proposed Side Elevation (Scale 1:100)




Proposed Rear Elevation (Scale 1:100)

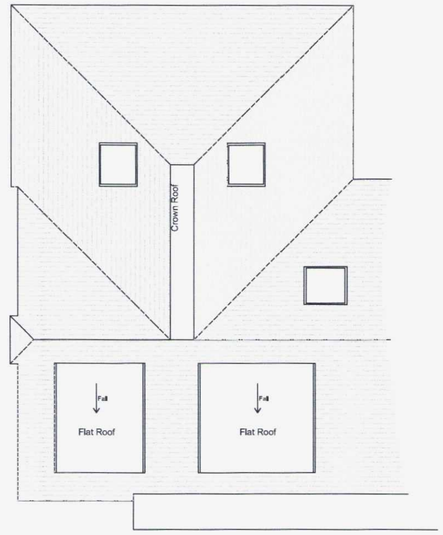


Proposed Side Elevation (Scale 1:100)




Proposed Block Plan (Scale 1:500)

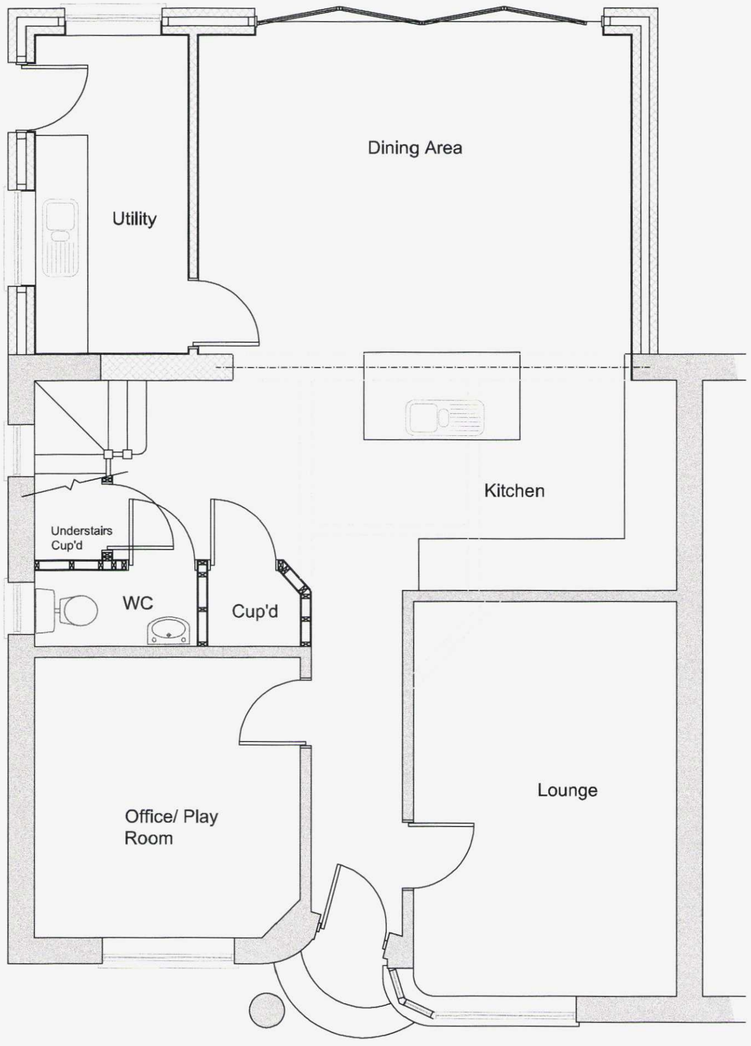


Proposed Ground Floor Layout (Scale 1:50)

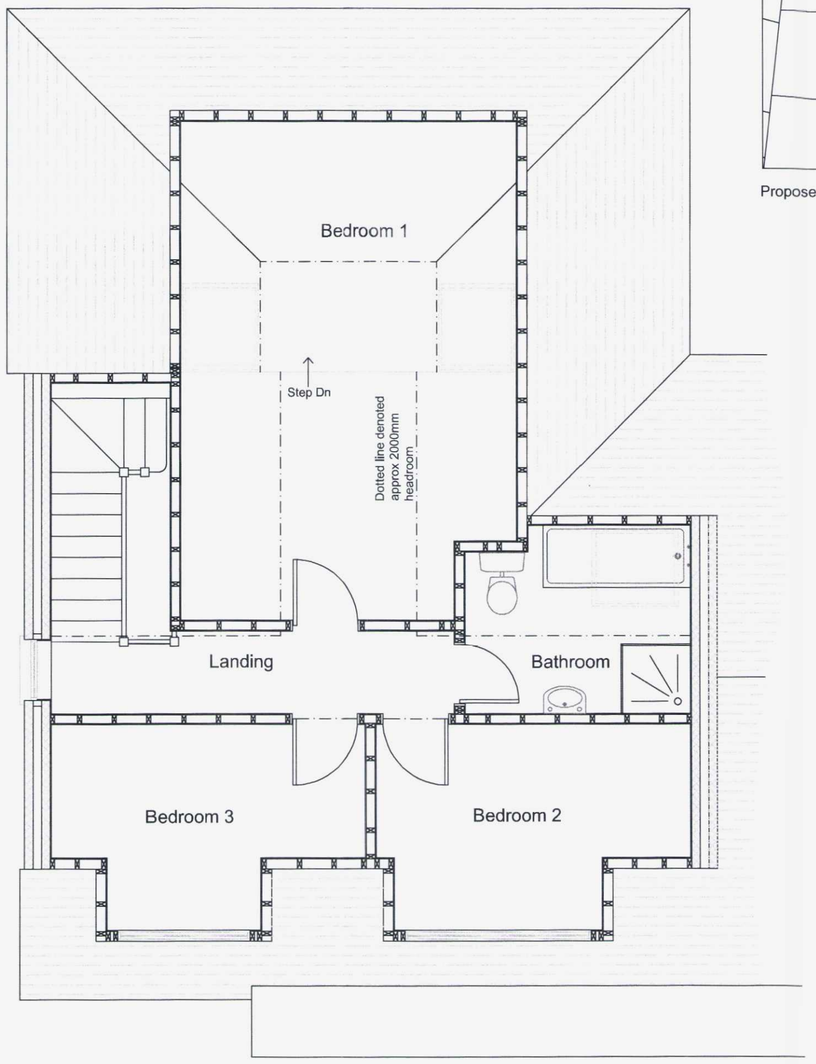

Proposed First Floor Layout (Scale 1:50)

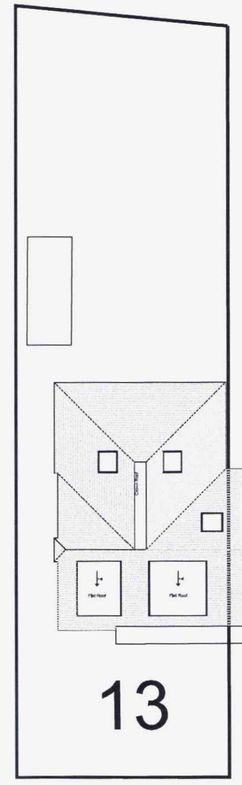

Proposed Site Plan (Scale 1:200)

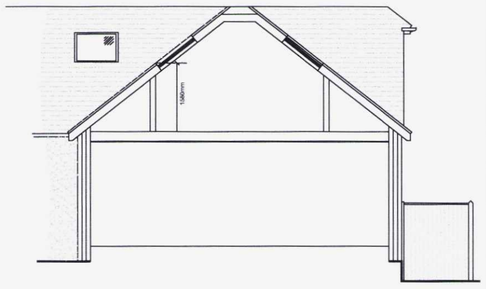

Proposed A - A (Scale 1:100)

C	Dec 2014	Rear roof amended
B	Nov 2014	Size of extension reduced
A	Sept 2014	Section A - A added

revisions

AMENDMENT

DOWNSVIEW ASSOCIATES
Chartered Surveyors
Little Acorns, Hampers Lane, Storrington, West Sussex, RH20 3HZ
Tel: 01903 745367 Mob: 7525 844985
Email: mail@downsview-surveyors.co.uk
RICS

Rob Smith
13 Griffiths Avenue
Lancing
West Sussex
BN15 0HW

ADUR & WORTHING PLANNING SERVICES
PLAN AWDM/ 1639/14
DATE ~~VALID~~ REC'D 19/12/14

Proposed Extension/ Loft Conversion

Proposed Layouts and Elevations

SCALE	DATE	REVISION
As noted @ A2	August 2014	C

DRAWING NUMBER
2014.117.02