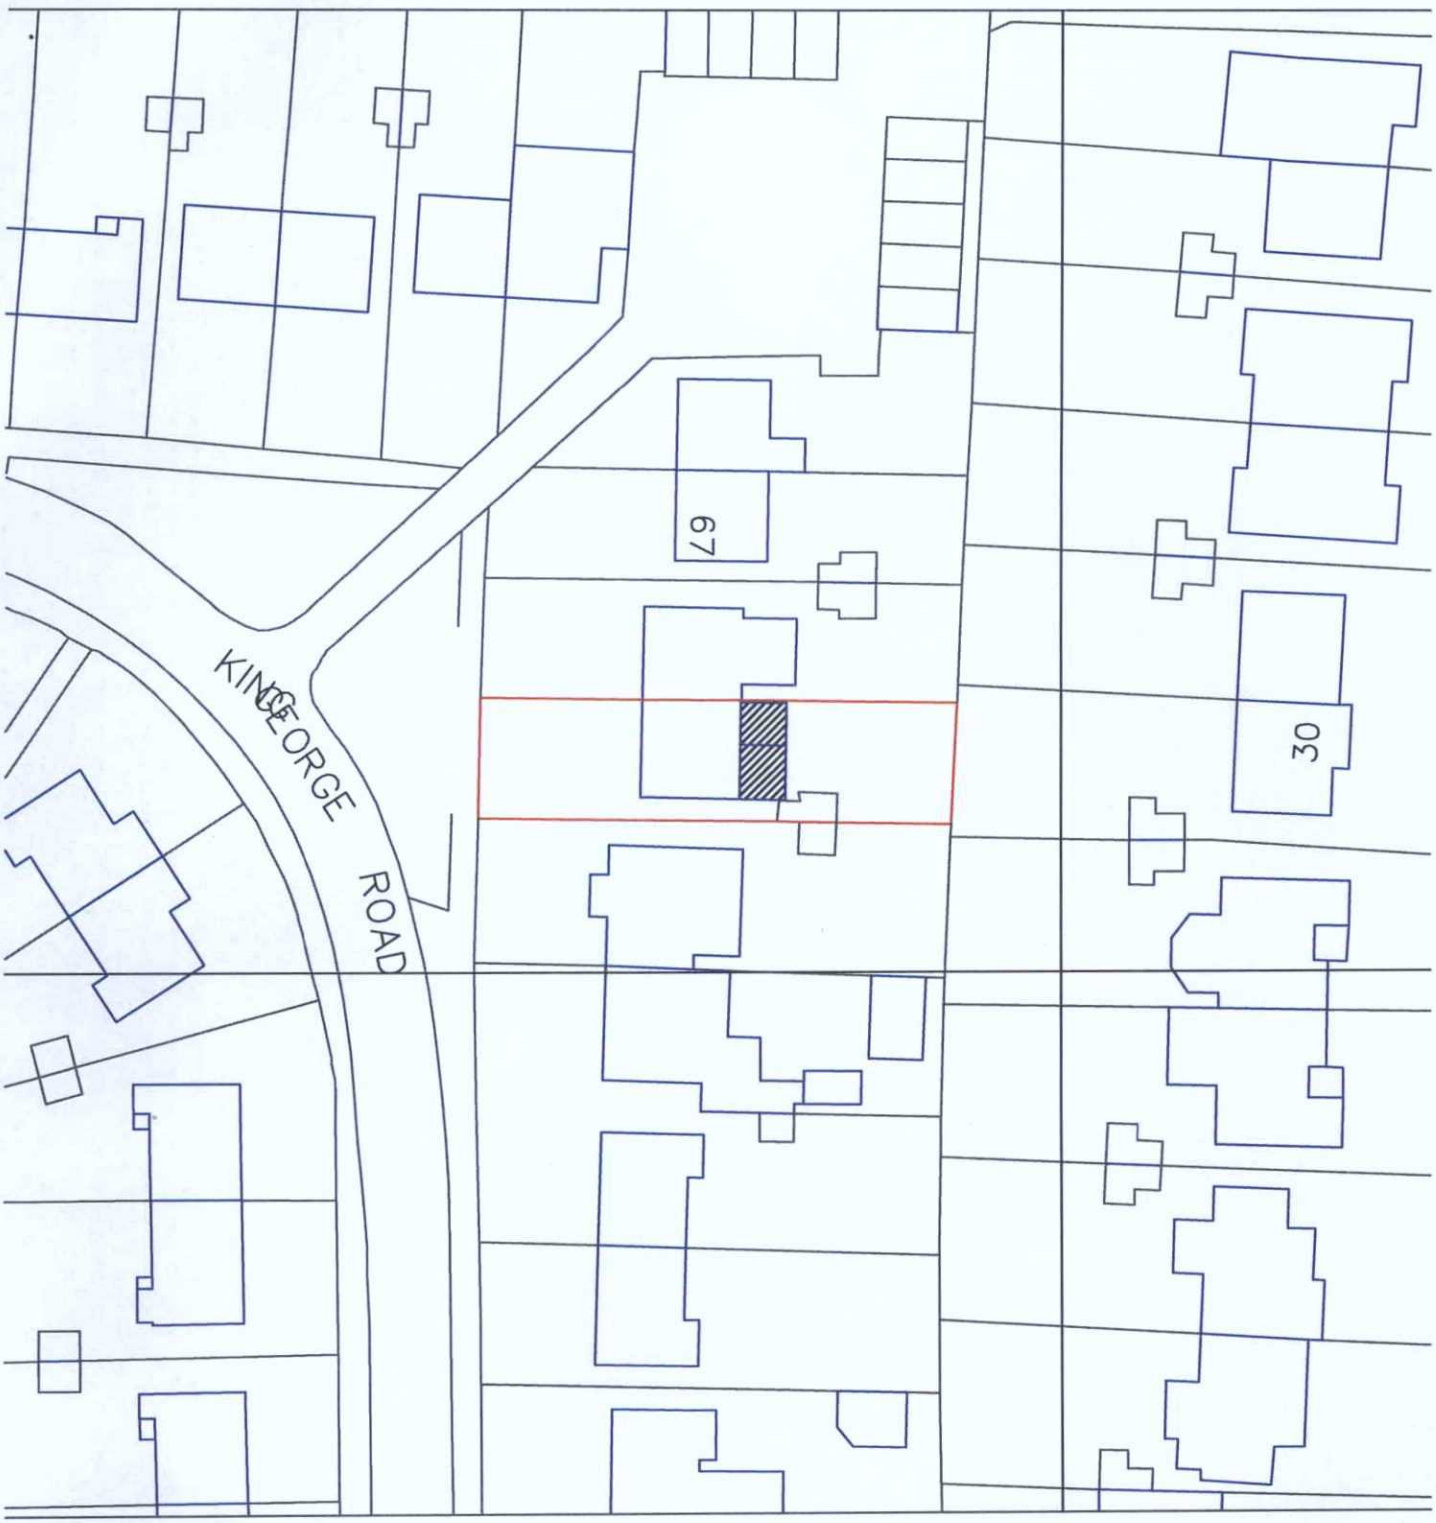

71 King George Road
Shoreham
West Sussex
Block Plan 1:500

ADUR & WORTHING
PLANNING SERVICES

PLAN AWDM/ 1026/15

DATE VALID - 6 JUL 2015