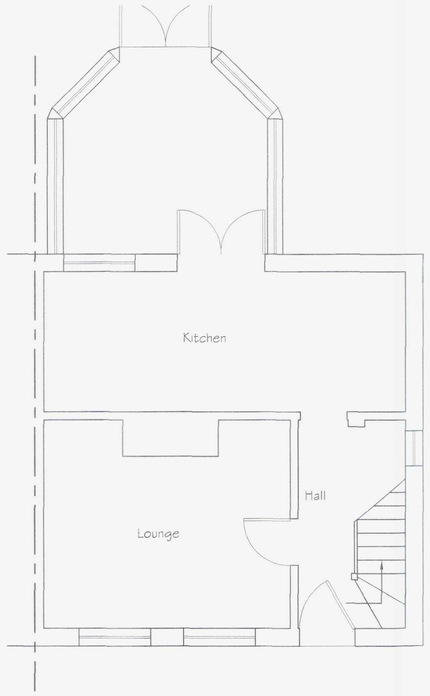

Existing Ground Floor Plan

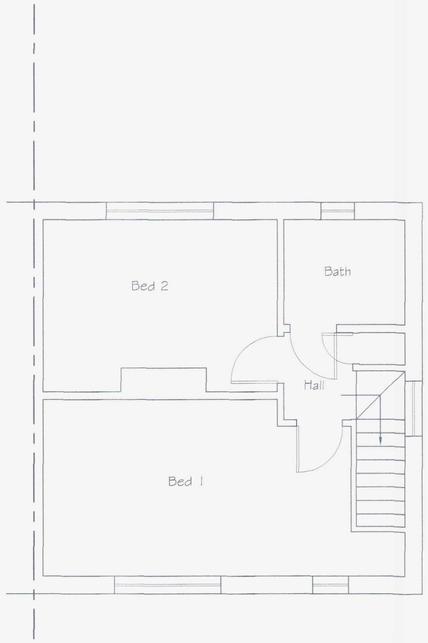

Existing First Floor Plan

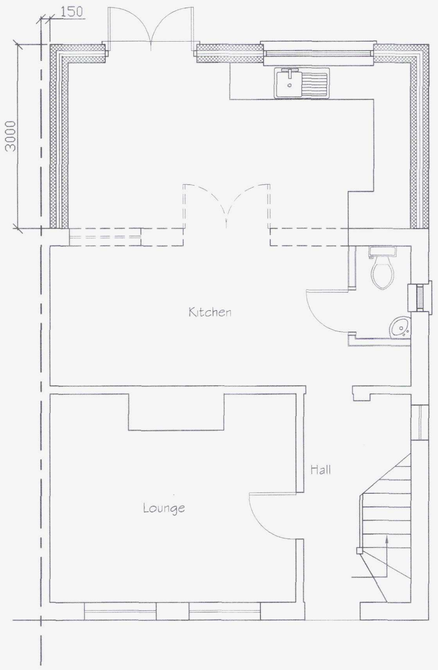

Proposed Ground Floor Plan

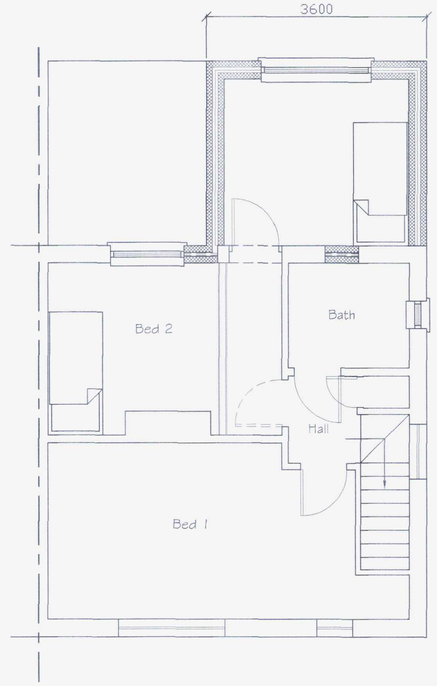

Propose First Floor Plan



SCALE 1:50

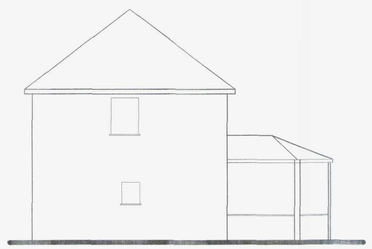

Existing Side Elevation

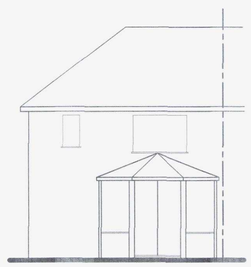

Existing Rear Elevation

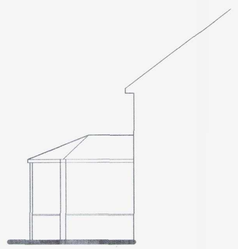

Existing Side Elevation

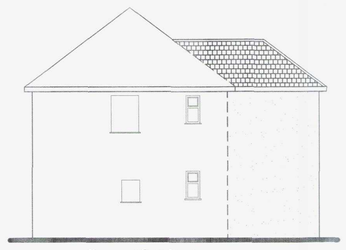

Proposed Side Elevation



Proposed Rear Elevation

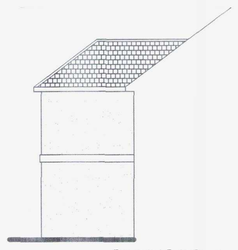

Proposed Side Elevation

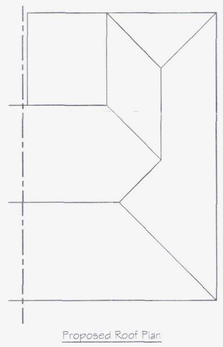

Proposed Roof Plan



SCALE 1:100

ADUR & WORTHING PLANNING SERVICES
PLAN AWDM/1026/15
DATE VALID - 6 JUL 2015

Tony Rogers
Building Consultants
Address: 40 Dawn Crescent, Upper Beeding
West Sussex, BN44 3WH
Telephone: 01903 815225 Fax: 01903 815225

Rev.	Date:	Revision Description:

Client: Mr & Mrs S Brazier

Address: 71 King George Road
Shoreham
West Sussex
BN43 6YN

Project: Proposed part single part two storey rear extension

Scale: 1:50 1:100
Paper Size A1

Date: June 2015

Drawing No: 15/1047/01

Drawn By: AWR | Revision: