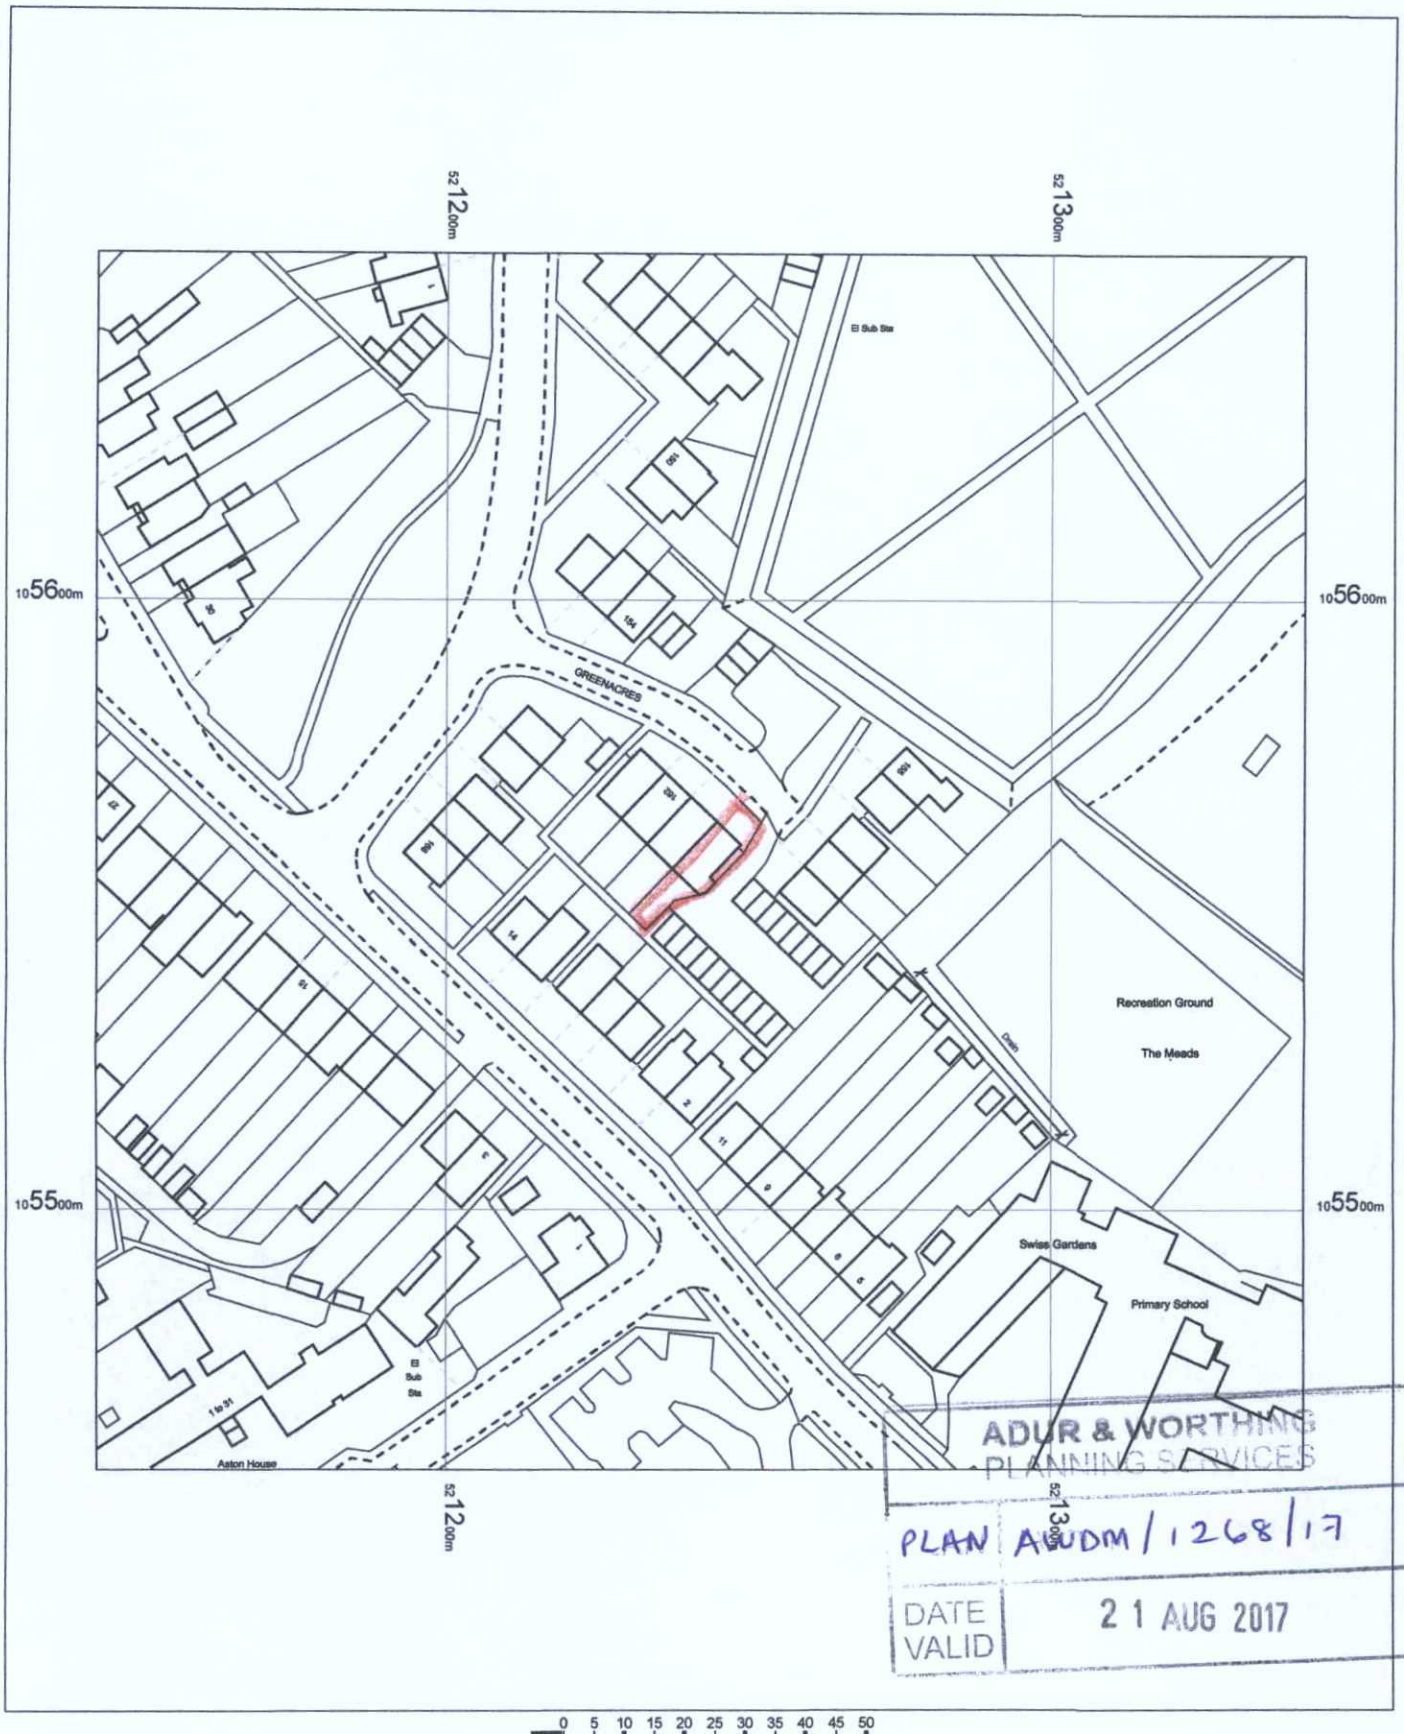

ADUR & WORTHING
PLANNING SERVICES
PLAN AUDM/1268/17
DATE VALID 21 AUG 2017

OS MasterMap 1250/2500/10000 scale
09 May 2017, ID: CM-00622380
www.centremapslive.co.uk

1:1250 scale print at A4, Centre: 521242 E, 105557 N

©Crown Copyright and database rights 2016 OS 100019980

N

CENTRE MAPS LIVE.
FOR A BETTER POINT OF VIEW